

Air Navigation Services of the C.R.
AIM Centre
Navační 787, 252 61 Jeneč
☎ +420 220 372 841
📠 +420 220 372 702
aim@ans.cz
<https://aim.rlp.cz>



Air Navigation Services
of the Czech Republic

VFR Manual - Czech Republic

Publication date: 16 OCT 25

30 OCT 25 (1)

List of VFR-SUP valid on the effective date of this VFR-AMDT:

2014: 14; **2017:** 13; **2020:** 13; **2022:** 11, 18, 25, 26; **2023:** 8, 17; **2024:** 5, 11, 12, 15, 16, 19; **2025:** 2, 4, 6, 7, 11, 12, 14, 16, 17, 18, 22, 24, 25, 26;

Identification number of previous VFR-AMDT: 02 OCT 25 (1)

This amendment becomes effective on 30 OCT 25. Insert the attached pages into the VFR Manual on this date.

This amendment contains:

VFR-ENR-5	Parachute rescue system.
Letňany (LKLT)	Aerodrome traffic pattern.
PRAHA/Ruzyně (LKPR)	LKTC symbol.
Strakonice (LKST)	New areas LKTA81, LKTA82; LKTA60 withdrawn.
Točná (LKTC)	Private international aerodrome.
Ústí nad Orlicí (LKUO)	Contact.
Písek - Krašovice (LKPIK)	New areas LKTA81, LKTA82; LKTA60 withdrawn.

Remove following chapters

VFR-GEN-0-3	02 OCT 25 (1)
VFR-GEN-0-4	02 OCT 25 (1)
VFR-ENR-5	16 AUG 18 (1)
VFR-AD-LKLT-VOC	10 JUL 25 (1)
VFR-AD-LKPR-VFRC	07 AUG 25 (1)
VFR-AD-LKST-VOC	23 FEB 23 (1)
VFR-AD-LKTC-VOC	20 FEB 25 (1)
VFR-AD-LKUO-ADC	18 MAY 23 (1)
VFR-SLZ-LKPIK-VOC	21 MAY 20 (1)

Insert following chapters

VFR-GEN-0-3	30 OCT 25 (1)
VFR-GEN-0-4	30 OCT 25 (1)
VFR-ENR-5	30 OCT 25 (1)
VFR-AD-LKLT-VOC	30 OCT 25 (1)
VFR-AD-LKPR-VFRC	30 OCT 25 (1)
VFR-AD-LKST-VOC	30 OCT 25 (1)
VFR-AD-LKTC-VOC	30 OCT 25 (1)
VFR-AD-LKUO-ADC	30 OCT 25 (1)
VFR-SLZ-LKPIK-VOC	30 OCT 25 (1)

Hand amendments: NIL

Record this VFR-AMDT to VFR-GEN-0-2.

The following VFR-SUP have been incorporated in this VFR-AMDT and therefore cancelled:

VFR-SUP: NIL

The following NOTAMs are incorporated in this VFR-AMDT and will be cancelled by NOTAM:

NOTAM: NIL

—END—

GEN-0-3 RECORD OF VFR MANUAL SUPPLEMENTS

Nbr/ Year	Subject	Part of VFR manual affected by this VFR-SUP	Validity period	Cancellation record
14/14	Marianske Lazne (LKMR) - AD closed	VFR-AD- LKMR	01 MAY 14 UFN	
13/17	Heliport Nová Amerika closed	VFR-HEL-1	31 AUG 17 UFN	
13/20	Hosín (LKHS) - VFR day operation only	VFR- AD-LKHS	17 DEC 20 UFN	
11/22	Unserviceable en route obstacles marking	VFR-ENR-1	07 APR 22 UFN	
18/22	Brno - Sv. Anna (LKBV) - obstacle in vicinity of heliport	VFR- HEL-LKBV	28 JUL 22 UFN	
25/22	Russian invasion of Ukraine	VFR-ENR-1	16 NOV 22 UFN	
26/22	Russian invasion of Ukraine	VFR-ENR-1	16 NOV 22 UFN	
8/23	Zlin (LKZL) - RWY 17R/35L (grass) closed	VFR-AD-LKTL	20 APR 23 UFN	
17/23	Olomouce (LKOL) - Wildlife in the vicinity of the airport	VFR-AD-LKOL	28 DEC 23 UFN	
5/24	PRAHA/Ruzyne (LKPR) - obstacles in vicinity of AD	VFR- AD-LKPR	18 APR 24 UFN	
11/24	Liberec Nemocnice (LKLC) - obstacles in vicinity of heliport	VFR- HEL-LKLC	08 AUG 24 UFN	
12/24	Brno Bohunice MAIN (LKBG) - obstacles in vicinity of heliport	VFR-HEL- LKBG	08 AUG 24 UFN	
15/24	Heliport HEMS Praha 5 - Motol (LKPH) - obstacles in vicinity of heliport	VFR- HEL-LKPH	31 OCT 24 UFN	
16/24	Olomouc (LKOL) - obstacles in vicinity of AD	VFR-AD-LKOL	31 OCT 24 31 DEC 25	
19/24	Letňany (LKLT) - obstacles in vicinity of AD	VFR-AD-LKLT	26 DEC 24 31 DEC 25	
2/25	Brno Bohunice MAIN (LKBG) - obstacles in vicinity of heliport	VFR-HEL- LKBG	20 FEB 25 UFN	
4/25	Heliport HEMS Hradec Králové Nemocnice (LKHR) - obstacles in vicinity of heliport	VFR-HEL- LKHR	20 FEB 25 UFN	
6/25	Heliport HEMS Mělník (LKME) - temporary closure	VFR-HEL- LKME	20 FEB 25 UFN	
7/25	Heliport HEMS Mladá Boleslav - Nemocnice (LKML) - temporary closure	VFR- HEL-LKML	20 FEB 25 UFN	
11/25	Temporary reserved area LKTRA7 Klatovy	VFR-ENR-1	01 APR 25 31 OCT 25	
12/25	HEMS heliport Brno - Černá pole (LKBP) - obstacles in vicinity of heliport	VFR- HEL-LKBP	15 MAY 25 UFN	

Nbr/ Year	Subject	Part of VFR manual affected by this VFR-SUP	Validity period	Cancellation record
14/25	PRAHA/Ruzyne (LKPR) - obstacles in vicinity of AD	VFR- AD-LKPR	12 JUN 25 UFN	
16/25	Olomouc - Nemocnice (LKOC) - obstacles in vicinity of heliport	VFR-HEL- LKOC	10 JUL 25 31 JAN 26 23:00	
17/25	Olomouc (LKOL) - obstacles in vicinity of AD	VFR-AD-LKOL	10 JUL 25 31 JAN 26	
18/25	Heliport Ústí nad Labem - Nemocnice (LKUS) - temporary closure	VFR- HEL-LKUS	10 JUL 25 22 DEC 25 23:55	
22/25	Heliport Krnov - Nemocnice (LKKI) closed	VFR- HEL-LKKI	04 SEP 25 03 AUG 26 11:00	
24/25	Letňany (LKLT) - Temporary LKLT ATZ	VFR-AD-LKLT	30 OCT 25 07:00 31 OCT 25 17:00	
25/25	Nové Město na Moravě (LKNO) - obstacles in vicinity of heliport	VFR-HEL- LKNO	30 OCT 25 31 MAR 26 18:00	
26/25	Praha 5 - Motol (LKPH) - obstacles in vicinity of heliport	VFR- HEL-LKPH	30 OCT 25 31 AUG 26 18:00	

GEN-0-4 CHECKLIST OF CHAPTERS

Chapter	Effective date	Chapter	Effective date
Contents		Benešov	
VFR-GEN-0-1.....	17 APR 25 (1)	VFR-AD-LKBE-VOC.....	24 MAR 22 (1)
Record of VFR manual amendments		VFR-AD-LKBE-ADC.....	04 SEP 25 (1)
VFR-GEN-0-2.....	17 AUG 17 (1)	VFR-AD-LKBE-TEXT.....	17 APR 25 (1)
Record of VFR manual supplements		Bohuřovice	
VFR-GEN-0-3.....	30 OCT 25 (1)	VFR-AD-LKBO-VOC.....	20 FEB 25 (1)
Checklist of chapters		VFR-AD-LKBO-ADC.....	09 NOV 17 (1)
VFR-GEN-0-4.....	30 OCT 25 (1)	VFR-AD-LKBO-TEXT.....	05 DEC 19 (1)
List of hand amendments		BRNO/Tuřany	
VFR-GEN-0-5.....	01 MAY 14 (1)	VFR-AD-LKTB-VFRC.....	20 FEB 25 (1)
Introduction		VFR-AD-LKTB-ADC.....	26 DEC 24 (1)
VFR-GEN-1.....	24 MAR 22 (1)	VFR-AD-LKTB-TEXT.....	20 FEB 25 (1)
Ten tips		Broumov	
VFR-GEN-2.....	01 MAY 14 (1)	VFR-AD-LKBR-VOC.....	20 MAY 21 (1)
Abbreviations		VFR-AD-LKBR-ADC.....	07 DEC 17 (1)
VFR-GEN-3.....	11 JUL 24 (1)	VFR-AD-LKBR-TEXT.....	01 MAY 14 (1)
Symbols		Břeclav	
VFR-GEN-4.....	13 JUL 23 (2)	VFR-AD-LKBA-VOC.....	28 FEB 19 (2)
Designated authorities		VFR-AD-LKBA-ADC.....	05 NOV 20 (1)
VFR-GEN-5.....	20 MAR 25 (1)	VFR-AD-LKBA-TEXT.....	30 DEC 21 (1)
Air Traffic Services		Bubovice	
VFR-GEN-6.....	18 APR 24 (1)	VFR-AD-LKBU-VOC.....	02 NOV 23 (1)
VFR-GEN-6-ATS.....	13 JUL 23 (1)	VFR-AD-LKBU-ADC.....	02 NOV 23 (1)
Meteorological services		VFR-AD-LKBU-TEXT.....	02 NOV 23 (1)
VFR-GEN-7.....	17 APR 25 (1)	Česká Lípa	
Aeronautical information		VFR-AD-LKCE-VOC.....	28 JAN 21 (1)
VFR-GEN-8.....	28 DEC 23 (1)	VFR-AD-LKCE-ADC.....	04 NOV 21 (1)
Search and rescue		VFR-AD-LKCE-TEXT.....	11 OCT 18 (1)
VFR-GEN-9.....	15 SEP 16 (1)	České Budějovice	
Airspace		VFR-AD-LKCS-VOC.....	20 FEB 25 (1)
VFR-ENR-1.....	23 JAN 25 (1)	VFR-AD-LKCS-ADC.....	03 OCT 24 (1)
VFR-ENR-1-AIRSPACE.....	13 JUL 23 (1)	VFR-AD-LKCS-TEXT.....	11 JUL 24 (1)
Visual flight rules		Dvůr Králové	
VFR-ENR-2.....	20 MAR 25 (1)	VFR-AD-LKDK-VOC.....	24 MAR 22 (1)
Altimeter setting		VFR-AD-LKDK-ADC.....	22 FEB 24 (1)
VFR-ENR-3.....	23 JAN 25 (1)	VFR-AD-LKDK-TEXT.....	11 AUG 22 (1)
VFR-ENR-3-TMA.....	23 JAN 25 (1)	Erpužice	
SSR transponder		VFR-AD-LKER-VOC.....	30 JAN 20 (1)
VFR-ENR-4.....	26 JAN 23 (1)	VFR-AD-LKER-ADC.....	27 JAN 22 (1)
Flight planning		VFR-AD-LKER-TEXT.....	27 JAN 22 (1)
VFR-ENR-5.....	30 OCT 25 (1)	Frýdlant	
Phraseology		VFR-AD-LKFR-VOC.....	03 NOV 22 (1)
VFR-ENR-6.....	15 JUN 23 (1)	VFR-AD-LKFR-ADC.....	16 AUG 18 (1)
Operational frequencies		VFR-AD-LKFR-TEXT.....	13 JUL 23 (2)
VFR-ENR-7.....	15 MAY 25 (1)	Havlíčkův Brod	
Aerodromes and SLZ fields - general		VFR-AD-LKHB-VOC.....	06 OCT 22 (1)
VFR-AD-1.....	21 JUN 18 (1)	VFR-AD-LKHB-ADC.....	21 APR 22 (1)
		VFR-AD-LKHB-TEXT.....	16 JUN 22 (1)

Chapter	Effective date	Chapter	Effective date
Hodkovice		Jindřichův Hradec	
VFR-AD-LKHD-VOC.....	17 APR 25 (1)	VFR-AD-LKJH-VOC.....	20 FEB 25 (1)
VFR-AD-LKHD-ADC.....	17 APR 25 (1)	VFR-AD-LKJH-ADC.....	11 JUL 24 (1)
VFR-AD-LKHD-TEXT.....	08 OCT 20 (1)	VFR-AD-LKJH-TEXT.....	05 SEP 24 (1)
Hořice		Karlovy Vary	
VFR-AD-LKHC-VOC.....	24 MAR 22 (1)	VFR-AD-LKKV-VFRC.....	20 FEB 25 (1)
VFR-AD-LKHC-ADC.....	05 OCT 23 (1)	VFR-AD-LKKV-ADC.....	23 JAN 25 (1)
VFR-AD-LKHC-TEXT.....	05 OCT 23 (1)	VFR-AD-LKKV-PDC.....	23 JAN 25 (1)
Hořovice		VFR-AD-LKKV-TEXT.....	29 DEC 22 (1)
VFR-AD-LKHV-VOC.....	18 MAY 23 (1)	Kladno	
VFR-AD-LKHV-ADC.....	25 JAN 24 (1)	VFR-AD-LKKL-VOC.....	20 FEB 25 (1)
VFR-AD-LKHV-TEXT.....	21 MAR 24 (1)	VFR-AD-LKKL-ADC.....	15 MAY 25 (1)
Hosín		VFR-AD-LKKL-TEXT.....	23 MAR 23 (1)
VFR-AD-LKHS-VOC.....	13 JUN 24 (1)	Klatovy	
VFR-AD-LKHS-ADC.....	10 AUG 23 (1)	VFR-AD-LKKT-VOC.....	06 OCT 22 (1)
VFR-AD-LKHS-TEXT.....	23 JAN 25 (1)	VFR-AD-LKKT-ADC.....	05 SEP 24 (1)
Hradec Králové		VFR-AD-LKKT-TEXT.....	23 FEB 23 (1)
VFR-AD-LKHK-VOC.....	10 AUG 23 (1)	Kolín	
VFR-AD-LKHK-ADC.....	28 NOV 24 (1)	VFR-AD-LKKO-VOC.....	19 MAY 22 (1)
VFR-AD-LKHK-TEXT.....	20 MAR 25 (1)	VFR-AD-LKKO-ADC.....	03 DEC 20 (1)
Hranice		VFR-AD-LKKO-TEXT.....	03 DEC 20 (1)
VFR-AD-LKHN-VOC.....	20 FEB 25 (1)	Krnov	
VFR-AD-LKHN-ADC.....	07 SEP 23 (1)	VFR-AD-LKKR-VOC.....	09 SEP 21 (1)
VFR-AD-LKHN-TEXT.....	29 DEC 22 (1)	VFR-AD-LKKR-ADC.....	22 FEB 24 (1)
Cheb		VFR-AD-LKKR-TEXT.....	21 MAR 24 (1)
VFR-AD-LKCB-VOC.....	02 NOV 23 (1)	Kroměříž	
VFR-AD-LKCB-ADC.....	18 APR 24 (1)	VFR-AD-LKKM-VOC.....	07 AUG 25 (1)
VFR-AD-LKCB-TEXT.....	02 NOV 23 (1)	VFR-AD-LKKM-ADC.....	10 AUG 23 (1)
Chomutov		VFR-AD-LKKM-TEXT.....	10 AUG 23 (1)
VFR-AD-LKCH-VOC.....	20 FEB 25 (1)	Křižanov	
VFR-AD-LKCH-ADC.....	03 NOV 22 (1)	VFR-AD-LKKA-VOC.....	13 JUL 23 (2)
VFR-AD-LKCH-TEXT.....	14 JUL 22 (1)	VFR-AD-LKKA-ADC.....	22 APR 21 (1)
Chotěboř		VFR-AD-LKKA-TEXT.....	13 JUL 23 (2)
VFR-AD-LKCT-VOC.....	06 OCT 22 (1)	Kunovice	
VFR-AD-LKCT-ADC.....	18 MAY 23 (1)	VFR-AD-LKKU-VFRC.....	25 JAN 24 (1)
VFR-AD-LKCT-TEXT.....	01 MAR 18 (1)	VFR-AD-LKKU-ADC.....	28 NOV 24 (1)
Chrudim		VFR-AD-LKKU-TEXT.....	20 MAR 25 (1)
VFR-AD-LKCR-VOC.....	08 AUG 24 (1)	Kyjov	
VFR-AD-LKCR-ADC.....	27 FEB 20 (1)	VFR-AD-LKKY-VOC.....	25 JAN 24 (1)
VFR-AD-LKCR-TEXT.....	24 FEB 22 (1)	VFR-AD-LKKY-ADC.....	25 MAR 21 (1)
Jaroměř		VFR-AD-LKKY-TEXT.....	25 MAR 21 (1)
VFR-AD-LKJA-VOC.....	13 JUL 23 (2)	Letkov	
VFR-AD-LKJA-ADC.....	13 JUL 23 (2)	VFR-AD-LKPL-VOC.....	09 SEP 21 (1)
VFR-AD-LKJA-TEXT.....	13 JUL 23 (2)	VFR-AD-LKPL-ADC.....	11 JUL 24 (1)
Jičín		VFR-AD-LKPL-TEXT.....	23 APR 20 (1)
VFR-AD-LKJC-VOC.....	29 DEC 22 (1)	Letňany	
VFR-AD-LKJC-ADC.....	22 FEB 24 (1)	VFR-AD-LKLT-VOC.....	30 OCT 25 (1)
VFR-AD-LKJC-TEXT.....	13 JUL 23 (2)	VFR-AD-LKLT-ADC.....	10 JUL 25 (1)
Jihlava		VFR-AD-LKLT-TEXT.....	10 JUL 25 (1)
VFR-AD-LKJI-VOC.....	25 FEB 21 (1)	Liberec	
VFR-AD-LKJI-ADC.....	25 JAN 24 (1)	VFR-AD-LKLB-VOC.....	04 SEP 25 (1)
VFR-AD-LKJI-TEXT.....	03 DEC 20 (1)	VFR-AD-LKLB-ADC.....	04 SEP 25 (1)
		VFR-AD-LKLB-TEXT.....	04 SEP 25 (1)



Chapter	Effective date	Chapter	Effective date
Luhačovice		Plasy	
VFR-AD-LKLU-VOC.....	24 MAR 22 (1)	VFR-AD-LKPS-VOC.....	16 JUL 20 (1)
VFR-AD-LKLU-ADC.....	12 AUG 21 (1)	VFR-AD-LKPS-ADC.....	12 AUG 21 (1)
VFR-AD-LKLU-TEXT.....	12 AUG 21 (1)	VFR-AD-LKPS-TEXT.....	12 AUG 21 (1)
Mariánské Lázně		Plzeň/Líně	
VFR-AD-LKMR-VOC.....	01 MAY 14 (1)	VFR-AD-LKLN-VOC.....	17 JUN 21 (1)
VFR-AD-LKMR-ADC.....	01 MAY 14 (1)	VFR-AD-LKLN-ADC.....	20 FEB 25 (1)
VFR-AD-LKMR-TEXT.....	01 MAY 14 (1)	VFR-AD-LKLN-TEXT.....	20 FEB 25 (1)
Medlánky		Podhořany	
VFR-AD-LKCM-VOC.....	23 MAR 23 (1)	VFR-AD-LKPN-VOC.....	16 JUN 22 (1)
VFR-AD-LKCM-ADC.....	09 NOV 17 (1)	VFR-AD-LKPN-ADC.....	10 AUG 23 (1)
VFR-AD-LKCM-TEXT.....	31 MAR 16 (2)	VFR-AD-LKPN-TEXT.....	10 AUG 23 (1)
Mikulovice		Polička	
VFR-AD-LKMI-VOC.....	20 MAY 21 (1)	VFR-AD-LKPA-VOC.....	19 MAY 22 (1)
VFR-AD-LKMI-ADC.....	25 JAN 24 (1)	VFR-AD-LKPA-ADC.....	21 MAR 24 (1)
VFR-AD-LKMI-TEXT.....	25 JAN 24 (1)	VFR-AD-LKPA-TEXT.....	21 MAR 24 (1)
Mladá Boleslav		PRAHA/Ruzyně	
VFR-AD-LKMB-VOC.....	09 SEP 21 (1)	VFR-AD-LKPR-VFRC.....	30 OCT 25 (1)
VFR-AD-LKMB-ADC.....	01 DEC 22 (1)	VFR-AD-LKPR-ADC.....	07 AUG 25 (1)
VFR-AD-LKMB-TEXT.....	31 OCT 24 (1)	VFR-AD-LKPR-PDC.....	07 AUG 25 (1)
Mnichovo Hradiště		VFR-AD-LKPR-TEXT.....	15 MAY 25 (1)
VFR-AD-LKMH-VOC.....	13 JUN 24 (1)	PRAHA/Vodochody	
VFR-AD-LKMH-ADC.....	10 JUL 25 (1)	VFR-AD-LKVO-VFRC.....	12 JUN 25 (1)
VFR-AD-LKMH-TEXT.....	10 JUL 25 (1)	VFR-AD-LKVO-ADC.....	07 AUG 25 (1)
Moravská Třebová		VFR-AD-LKVO-PDC.....	07 AUG 25 (1)
VFR-AD-LKMK-VOC.....	24 FEB 22 (1)	VFR-AD-LKVO-TEXT.....	15 MAY 25 (1)
VFR-AD-LKMK-ADC.....	13 JUL 23 (2)	Prostějov	
VFR-AD-LKMK-TEXT.....	11 AUG 22 (1)	VFR-AD-LKPJ-VOC.....	07 AUG 25 (1)
Most		VFR-AD-LKPJ-ADC.....	04 NOV 21 (1)
VFR-AD-LKMO-VOC.....	02 DEC 21 (1)	VFR-AD-LKPJ-TEXT.....	04 NOV 21 (1)
VFR-AD-LKMO-ADC.....	20 FEB 25 (1)	Přerov	
VFR-AD-LKMO-TEXT.....	03 NOV 22 (1)	VFR-AD-LKPO-VOC.....	07 AUG 25 (1)
Nové Město		VFR-AD-LKPO-ADC.....	23 JAN 25 (1)
VFR-AD-LKNM-VOC.....	18 MAY 23 (1)	VFR-AD-LKPO-TEXT.....	23 JAN 25 (1)
VFR-AD-LKNM-ADC.....	19 MAY 22 (1)	Příbram	
VFR-AD-LKNM-TEXT.....	01 MAY 14 (1)	VFR-AD-LKPM-VOC.....	26 MAR 20 (1)
Olomouc		VFR-AD-LKPM-ADC.....	20 FEB 25 (1)
VFR-AD-LKOL-VOC.....	20 MAR 25 (1)	VFR-AD-LKPM-TEXT.....	20 FEB 25 (1)
VFR-AD-LKOL-ADC.....	20 MAR 25 (1)	Příbyslav	
VFR-AD-LKOL-TEXT.....	20 MAR 25 (1)	VFR-AD-LKPI-VOC.....	06 OCT 22 (1)
OSTRAVA/Mošnov		VFR-AD-LKPI-ADC.....	22 FEB 24 (1)
VFR-AD-LKMT-VFRC.....	07 AUG 25 (1)	VFR-AD-LKPI-TEXT.....	30 MAR 17 (2)
VFR-AD-LKMT-ADC.....	07 AUG 25 (1)	Rakovník	
VFR-AD-LKMT-TEXT.....	12 JUN 25 (1)	VFR-AD-LKRK-VOC.....	14 JUL 22 (1)
Panenský Týnec		VFR-AD-LKRK-ADC.....	05 DEC 19 (1)
VFR-AD-LKPC-VOC.....	14 JUL 22 (1)	VFR-AD-LKRK-TEXT.....	02 NOV 23 (1)
VFR-AD-LKPC-ADC.....	10 JUL 25 (1)	Raná	
VFR-AD-LKPC-TEXT.....	29 MAY 14 (1)	VFR-AD-LKRA-VOC.....	14 JUL 22 (1)
Pardubice		VFR-AD-LKRA-ADC.....	23 MAY 19 (1)
VFR-AD-LKPD-VFRC.....	15 MAY 25 (1)	VFR-AD-LKRA-TEXT.....	20 JUN 19 (1)
VFR-AD-LKPD-ADC.....	15 MAY 25 (1)	Rokycany	
VFR-AD-LKPD-TEXT.....	12 JUN 25 (1)	VFR-AD-LKRY-VOC.....	20 MAR 25 (1)
		VFR-AD-LKRY-ADC.....	19 JUL 18 (1)
		VFR-AD-LKRY-TEXT.....	19 JUL 18 (1)

Chapter	Effective date	Chapter	Effective date
Roudnice		Toužim	
VFR-AD-LKRO-VOC.....	23 JAN 25 (1)	VFR-AD-LKTO-VOC.....	20 FEB 25 (1)
VFR-AD-LKRO-ADC.....	23 JAN 25 (1)	VFR-AD-LKTO-ADC.....	08 SEP 22 (1)
VFR-AD-LKRO-TEXT.....	23 JAN 25 (1)	VFR-AD-LKTO-TEXT.....	12 OCT 17 (2)
Sazená		Ústí nad Labem	
VFR-AD-LKSZ-VOC.....	14 JUL 22 (1)	VFR-AD-LKUL-VOC.....	28 FEB 19 (2)
VFR-AD-LKSZ-ADC.....	22 APR 21 (1)	VFR-AD-LKUL-ADC.....	07 AUG 25 (1)
VFR-AD-LKSZ-TEXT.....	21 MAR 24 (1)	VFR-AD-LKUL-TEXT.....	26 JAN 23 (1)
Skuteč		Ústí nad Orlicí	
VFR-AD-LKSK-VOC.....	08 AUG 24 (1)	VFR-AD-LKUO-VOC.....	19 MAY 22 (1)
VFR-AD-LKSK-ADC.....	16 JUN 22 (1)	VFR-AD-LKUO-ADC.....	30 OCT 25 (1)
VFR-AD-LKSK-TEXT.....	25 JAN 24 (1)	VFR-AD-LKUO-TEXT.....	01 MAY 14 (1)
Slaný		Velké Poříčí	
VFR-AD-LKSN-VOC.....	14 JUL 22 (1)	VFR-AD-LKVP-VOC.....	20 MAY 21 (1)
VFR-AD-LKSN-ADC.....	28 JAN 21 (1)	VFR-AD-LKVP-ADC.....	08 AUG 24 (1)
VFR-AD-LKSN-TEXT.....	30 JAN 20 (1)	VFR-AD-LKVP-TEXT.....	22 APR 21 (1)
Soběslav		Vlašim	
VFR-AD-LKSO-VOC.....	13 JUN 24 (1)	VFR-AD-LKVL-VOC.....	17 APR 25 (1)
VFR-AD-LKSO-ADC.....	05 OCT 23 (1)	VFR-AD-LKVL-ADC.....	17 APR 25 (1)
VFR-AD-LKSO-TEXT.....	21 APR 22 (1)	VFR-AD-LKVL-TEXT.....	17 APR 25 (1)
Staňkov		Vrchlabí	
VFR-AD-LKSA-VOC.....	09 SEP 21 (1)	VFR-AD-LKVR-VOC.....	13 AUG 20 (1)
VFR-AD-LKSA-ADC.....	08 AUG 24 (1)	VFR-AD-LKVR-ADC.....	25 FEB 21 (1)
VFR-AD-LKSA-TEXT.....	09 SEP 21 (1)	VFR-AD-LKVR-TEXT.....	13 AUG 20 (1)
Stichovice		Vysoké Mýto	
VFR-AD-LKSB-VOC.....	20 FEB 25 (1)	VFR-AD-LKVM-VOC.....	19 MAY 22 (1)
VFR-AD-LKSB-ADC.....	07 AUG 25 (1)	VFR-AD-LKVM-ADC.....	14 JUL 22 (1)
VFR-AD-LKSB-TEXT.....	24 MAR 22 (1)	VFR-AD-LKVM-TEXT.....	08 SEP 22 (1)
Strakonice		Vyškov	
VFR-AD-LKST-VOC.....	30 OCT 25 (1)	VFR-AD-LKVV-VOC.....	10 JUL 25 (1)
VFR-AD-LKST-ADC.....	12 JUN 25 (1)	VFR-AD-LKVV-ADC.....	10 JUL 25 (1)
VFR-AD-LKST-TEXT.....	12 JUN 25 (1)	VFR-AD-LKVV-TEXT.....	10 JUL 25 (1)
Strunkovice		Zábřeh	
VFR-AD-LKSR-VOC.....	20 FEB 25 (1)	VFR-AD-LKZA-VOC.....	20 APR 23 (1)
VFR-AD-LKSR-ADC.....	04 NOV 21 (1)	VFR-AD-LKZA-ADC.....	23 APR 20 (1)
VFR-AD-LKSR-TEXT.....	04 NOV 21 (1)	VFR-AD-LKZA-TEXT.....	29 DEC 22 (1)
Šumperk		Zbraslavice	
VFR-AD-LKSU-VOC.....	09 NOV 17 (1)	VFR-AD-LKZB-VOC.....	19 MAY 22 (1)
VFR-AD-LKSU-ADC.....	16 JUL 20 (1)	VFR-AD-LKZB-ADC.....	09 NOV 17 (1)
VFR-AD-LKSU-TEXT.....	16 AUG 18 (1)	VFR-AD-LKZB-TEXT.....	17 AUG 17 (1)
Tábor		Zlín	
VFR-AD-LKTA-VOC.....	24 FEB 22 (1)	VFR-AD-LKZL-VOC.....	24 MAR 22 (1)
VFR-AD-LKTA-ADC.....	01 DEC 22 (1)	VFR-AD-LKZL-ADC.....	09 NOV 17 (1)
VFR-AD-LKTA-TEXT.....	24 FEB 22 (1)	VFR-AD-LKZL-TEXT.....	04 JAN 18 (2)
Tachov		Znojmo	
VFR-AD-LKTD-VOC.....	26 MAR 20 (1)	VFR-AD-LKZN-VOC.....	07 AUG 25 (1)
VFR-AD-LKTD-ADC.....	10 JUL 25 (1)	VFR-AD-LKZN-ADC.....	05 SEP 24 (1)
VFR-AD-LKTD-TEXT.....	17 JUN 21 (1)	VFR-AD-LKZN-TEXT.....	02 DEC 21 (1)
Točná		Žamberk	
VFR-AD-LKTC-VOC.....	30 OCT 25 (1)	VFR-AD-LKZM-VOC.....	18 MAY 23 (1)
VFR-AD-LKTC-ADC.....	23 MAR 23 (1)	VFR-AD-LKZM-ADC.....	14 JUL 22 (1)
VFR-AD-LKTC-TEXT.....	23 MAR 23 (1)	VFR-AD-LKZM-TEXT.....	09 NOV 17 (1)



Chapter	Effective date	Chapter	Effective date
Žatec/Macerka		Hať u Hlučína	
VFR-AD-LKZD-VOC.....	20 FEB 25 (1)	VFR-SLZ-LKHATH-VOC.....	20 APR 23 (1)
VFR-AD-LKZD-ADC.....	19 JUL 18 (1)	VFR-SLZ-LKHATH-ADC.....	16 AUG 18 (1)
VFR-AD-LKZD-TEXT.....	09 SEP 21 (1)	Hláška	
Boleradice		VFR-SLZ-LKHLAS-VOC.....	20 FEB 25 (1)
VFR-SLZ-LKBOLE-VOC.....	24 FEB 22 (1)	VFR-SLZ-LKHLAS-ADC.....	24 FEB 22 (1)
VFR-SLZ-LKBOLE-ADC.....	24 FEB 22 (1)	Horní Počaply	
Borek		VFR-SLZ-LKPOCA-VOC.....	24 MAR 22 (1)
VFR-SLZ-LKBORE-VOC.....	14 JUL 22 (1)	VFR-SLZ-LKPOCA-ADC.....	13 SEP 18 (1)
VFR-SLZ-LKBORE-ADC.....	19 JUL 18 (1)	Horní Přím	
Brťov		VFR-SLZ-LKPRIM-VOC.....	25 FEB 21 (1)
VFR-SLZ-LKBRTO-VOC.....	23 MAR 23 (1)	VFR-SLZ-LKPRIM-ADC.....	16 JUL 20 (1)
VFR-SLZ-LKBRTO-ADC.....	16 AUG 18 (1)	Hradčany	
Brusné		VFR-SLZ-LKHRAD-VOC.....	19 MAY 22 (1)
VFR-SLZ-LKBRUS-VOC.....	13 JUN 24 (1)	VFR-SLZ-LKHRAD-ADC.....	15 MAY 25 (1)
VFR-SLZ-LKBRUS-ADC.....	13 JUN 24 (1)	Charvátkce	
Březí Falcon		VFR-SLZ-LKCHAR-VOC.....	14 JUL 22 (1)
VFR-SLZ-LKBREZ-VOC.....	30 DEC 21 (1)	VFR-SLZ-LKCHAR-ADC.....	26 MAR 20 (1)
VFR-SLZ-LKBREZ-ADC.....	30 DEC 21 (1)	Choceň	
Budkovice		VFR-SLZ-LKCHOC-VOC.....	19 MAY 22 (1)
VFR-SLZ-LKBUDK-VOC.....	20 MAR 25 (1)	VFR-SLZ-LKCHOC-ADC.....	28 FEB 19 (2)
VFR-SLZ-LKBUDK-ADC.....	02 OCT 25 (1)	Chornice	
Bynovec		VFR-SLZ-LKCHOR-VOC.....	11 JUL 24 (1)
VFR-SLZ-LKBYNO-VOC.....	20 MAR 25 (1)	VFR-SLZ-LKCHOR-ADC.....	11 JUL 24 (1)
VFR-SLZ-LKBYNO-ADC.....	20 MAR 25 (1)	Choteč	
Bystřice nad Pernštejnem		VFR-SLZ-LKCHOT-VOC.....	20 FEB 25 (1)
VFR-SLZ-LKBYST-VOC.....	26 MAR 20 (1)	VFR-SLZ-LKCHOT-ADC.....	20 FEB 25 (1)
VFR-SLZ-LKBYST-ADC.....	16 AUG 18 (1)	Chotěšov	
Částkovice		VFR-SLZ-LKCHOV-VOC.....	13 SEP 18 (1)
VFR-SLZ-LKCAST-VOC.....	11 JUL 24 (1)	VFR-SLZ-LKCHOV-ADC.....	13 SEP 18 (1)
VFR-SLZ-LKCAST-ADC.....	11 JUL 24 (1)	Chrásťany	
Čebín		VFR-SLZ-LKCHRA-VOC.....	26 DEC 24 (1)
VFR-SLZ-LKCEBI-VOC.....	23 MAR 23 (1)	VFR-SLZ-LKCHRA-ADC.....	26 DEC 24 (1)
VFR-SLZ-LKCEBI-ADC.....	23 MAR 23 (1)	Chřibská	
Český Dub		VFR-SLZ-LKCHRI-VOC.....	28 FEB 19 (2)
VFR-SLZ-LKCDUB-VOC.....	30 DEC 21 (1)	VFR-SLZ-LKCHRI-ADC.....	13 SEP 18 (1)
VFR-SLZ-LKCDUB-ADC.....	30 DEC 21 (1)	Chvojenec	
Dětrichov Oáza		VFR-SLZ-LKCHVO-VOC.....	19 MAY 22 (1)
VFR-SLZ-LKDETR-VOC.....	26 MAR 20 (1)	VFR-SLZ-LKCHVO-ADC.....	21 JUN 18 (1)
VFR-SLZ-LKDETR-ADC.....	19 JUL 18 (1)	Kaplice	
Doudleby		VFR-SLZ-LKKAPL-VOC.....	20 FEB 25 (1)
VFR-SLZ-LKDOUD-VOC.....	13 JUL 23 (1)	VFR-SLZ-LKKAPL-ADC.....	20 FEB 25 (1)
VFR-SLZ-LKDOUD-ADC.....	13 SEP 18 (1)	Kejžlice	
Družcov u Lípy		VFR-SLZ-LKKEJZ-VOC.....	06 OCT 22 (1)
VFR-SLZ-LKDruz-VOC.....	12 JUN 25 (1)	VFR-SLZ-LKKEJZ-ADC.....	10 OCT 19 (1)
VFR-SLZ-LKDruz-ADC.....	12 JUN 25 (1)	Kostomlaty	
Dušníky		VFR-SLZ-LKKOST-VOC.....	24 FEB 22 (1)
VFR-SLZ-LKDUSN-VOC.....	14 JUL 22 (1)	VFR-SLZ-LKKOST-ADC.....	24 FEB 22 (1)
VFR-SLZ-LKDUSN-ADC.....	19 JUL 18 (1)	Kotvrdovice	
Hať Excalibur		VFR-SLZ-LKKOTV-VOC.....	26 MAR 20 (1)
VFR-SLZ-LKEXCA-VOC.....	26 MAR 20 (1)	VFR-SLZ-LKKOTV-ADC.....	11 OCT 18 (1)
VFR-SLZ-LKEXCA-ADC.....	13 SEP 18 (1)		

Chapter	Effective date	Chapter	Effective date
Kozmice		Náchod	
VFR-SLZ-LKKOZY-VOC.....	18 MAY 23 (1)	VFR-SLZ-LKNACH-VOC.....	30 DEC 21 (1)
VFR-SLZ-LKKOZY-ADC.....	18 MAY 23 (1)	VFR-SLZ-LKNACH-ADC.....	30 DEC 21 (1)
Kramolín		Napajedla	
VFR-SLZ-LKKRAM-VOC.....	13 JUL 23 (1)	VFR-SLZ-LKNAPA-VOC.....	07 NOV 19 (1)
VFR-SLZ-LKKRAM-ADC.....	26 MAR 20 (1)	VFR-SLZ-LKNAPA-ADC.....	26 MAR 20 (1)
Krpy		Neplachov	
VFR-SLZ-LKKRPY-VOC.....	13 AUG 20 (1)	VFR-SLZ-LKNEPL-VOC.....	13 JUN 24 (1)
VFR-SLZ-LKKRPY-ADC.....	13 AUG 20 (1)	VFR-SLZ-LKNEPL-ADC.....	13 JUN 24 (1)
Křelovice - Jiříčky		Nová Včelnice	
VFR-SLZ-LKJIRI-VOC.....	11 JUL 24 (1)	VFR-SLZ-LKNVCE-VOC.....	13 SEP 18 (1)
VFR-SLZ-LKJIRI-ADC.....	11 JUL 24 (1)	VFR-SLZ-LKNVCE-ADC.....	13 SEP 18 (1)
Kříženeč		Nučice	
VFR-SLZ-LKKRIZ-VOC.....	16 JUL 20 (1)	VFR-SLZ-LKNUCI-VOC.....	24 MAR 22 (1)
VFR-SLZ-LKKRIZ-ADC.....	26 MAR 20 (1)	VFR-SLZ-LKNUCI-ADC.....	24 MAR 22 (1)
Kunětice		Nymburk	
VFR-SLZ-LKKUNE-VOC.....	26 DEC 24 (1)	VFR-SLZ-LKKNYMB-VOC.....	19 MAY 22 (1)
VFR-SLZ-LKKUNE-ADC.....	26 DEC 24 (1)	VFR-SLZ-LKKNYMB-ADC.....	26 MAR 20 (1)
Letovice		Opava	
VFR-SLZ-LKLETO-VOC.....	11 JUL 24 (1)	VFR-SLZ-LKOPAV-VOC.....	09 SEP 21 (1)
VFR-SLZ-LKLETO-ADC.....	11 JUL 24 (1)	VFR-SLZ-LKOPAV-ADC.....	26 MAR 20 (1)
Libáň		Osíčiny	
VFR-SLZ-LKLIBA-VOC.....	19 JUL 18 (1)	VFR-SLZ-LKOSIC-VOC.....	19 MAY 22 (1)
VFR-SLZ-LKLIBA-ADC.....	19 JUL 18 (1)	VFR-SLZ-LKOSIC-ADC.....	10 AUG 23 (1)
Lomnice nad Popelkou		Ostrov	
VFR-SLZ-LKLOMN-VOC.....	26 MAR 20 (1)	VFR-SLZ-LKOSTR-VOC.....	20 FEB 25 (1)
VFR-SLZ-LKLOMN-ADC.....	15 MAY 25 (1)	VFR-SLZ-LKOSTR-ADC.....	17 JUN 21 (1)
Loučeň		Písek - Krašovice	
VFR-SLZ-LKLOUC-VOC.....	19 MAY 22 (1)	VFR-SLZ-LKPISK-VOC.....	30 OCT 25 (1)
VFR-SLZ-LKLOUC-ADC.....	19 JUL 18 (1)	VFR-SLZ-LKPISK-ADC.....	07 NOV 19 (1)
Lukla		Polepy	
VFR-SLZ-LKLUKL-VOC.....	26 DEC 24 (1)	VFR-SLZ-LKPOLE-VOC.....	23 JAN 25 (1)
VFR-SLZ-LKLUKL-ADC.....	26 DEC 24 (1)	VFR-SLZ-LKPOLE-ADC.....	23 JAN 25 (1)
Milovice		Ramš	
VFR-SLZ-LKMILO-VOC.....	19 MAY 22 (1)	VFR-SLZ-LKRAMS-VOC.....	12 JUN 25 (1)
VFR-SLZ-LKMILO-ADC.....	28 FEB 19 (2)	VFR-SLZ-LKRAMS-ADC.....	12 JUN 25 (1)
Míroslav		Slušovice	
VFR-SLZ-LKMIRO-VOC.....	25 FEB 21 (1)	VFR-SLZ-LKSLUS-VOC.....	13 JUN 24 (1)
VFR-SLZ-LKMIRO-ADC.....	11 OCT 18 (1)	VFR-SLZ-LKSLUS-ADC.....	20 JUN 19 (1)
Míroslav AirCon		Strážnice	
VFR-SLZ-LKMIRA-VOC.....	25 FEB 21 (1)	VFR-SLZ-LKSTRZ-VOC.....	25 JAN 24 (1)
VFR-SLZ-LKMIRA-ADC.....	11 OCT 18 (1)	VFR-SLZ-LKSTRZ-ADC.....	26 MAR 20 (1)
Místek		Štětí	
VFR-SLZ-LKMIST-VOC.....	23 JAN 25 (1)	VFR-SLZ-LKSTET-VOC.....	24 MAR 22 (1)
VFR-SLZ-LKMIST-ADC.....	23 JAN 25 (1)	VFR-SLZ-LKSTET-ADC.....	26 MAR 20 (1)
Mladá		Teplice	
VFR-SLZ-LKMLAD-VOC.....	19 MAY 22 (1)	VFR-SLZ-LKTEPL-VOC.....	26 MAR 20 (1)
VFR-SLZ-LKMLAD-ADC.....	19 JUL 18 (1)	VFR-SLZ-LKTEPL-ADC.....	26 MAR 20 (1)
Nabočany		Terezín	
VFR-SLZ-LKNABO-VOC.....	08 AUG 24 (1)	VFR-SLZ-LKTERE-VOC.....	14 JUL 22 (1)
VFR-SLZ-LKNABO-ADC.....	08 AUG 24 (1)	VFR-SLZ-LKTERE-ADC.....	06 DEC 18 (1)



Chapter	Effective date	Chapter	Effective date
Trutnov		Děčín	
VFR-SLZ-LKTRUT-VOC.....	28 FEB 19 (2)	VFR-HEL-LKDC-VOC.....	07 SEP 23 (1)
VFR-SLZ-LKTRUT-ADC.....	11 OCT 18 (1)	VFR-HEL-LKDC-ADC.....	07 SEP 23 (1)
Třebihošť		Domažlice	
VFR-SLZ-LKTRBH-VOC.....	24 MAR 22 (1)	VFR-HEL-LKDO-VOC.....	18 APR 24 (1)
VFR-SLZ-LKTRBH-ADC.....	24 MAR 22 (1)	VFR-HEL-LKDO-ADC.....	21 APR 22 (1)
Velké Pavlovice		Frýdek-Místek	
VFR-SLZ-LKPAVL-VOC.....	24 FEB 22 (1)	VFR-HEL-LKFM-VOC.....	21 APR 22 (1)
VFR-SLZ-LKPAVL-ADC.....	17 JUN 21 (1)	VFR-HEL-LKFM-ADC.....	21 APR 22 (1)
Vrátkov		Havířov	
VFR-SLZ-LKVRAT-VOC.....	19 MAY 22 (1)	VFR-HEL-LKHA-VOC.....	21 APR 22 (1)
VFR-SLZ-LKVRAT-ADC.....	08 AUG 24 (1)	VFR-HEL-LKHA-ADC.....	21 APR 22 (1)
Zlín - Štípa		Havlíkův Brod - Nemocnice	
VFR-SLZ-LKSTIP-VOC.....	13 JUN 24 (1)	VFR-HEL-LKHL-VOC.....	06 OCT 22 (1)
VFR-SLZ-LKSTIP-ADC.....	11 OCT 18 (1)	VFR-HEL-LKHL-ADC.....	05 OCT 23 (1)
Heliports		Hradec Králové - Nemocnice	
VFR-HEL-1.....	02 OCT 25 (1)	VFR-HEL-LKHR-VOC.....	16 MAY 24 (1)
Following pages are available only in electronic version		VFR-HEL-LKHR-ADC.....	23 JAN 25 (1)
Benešov		Hradec Králové - Základna HEMS	
VFR-HEL-LKBH-VOC.....	08 AUG 24 (1)	VFR-HEL-LKHH-VOC.....	16 MAY 24 (1)
VFR-HEL-LKBH-ADC.....	08 AUG 24 (1)	VFR-HEL-LKHH-ADC.....	18 MAY 23 (1)
Blansko		Chodová Planá	
VFR-HEL-LKBL-VOC.....	23 MAR 23 (1)	VFR-HEL-LKCP-VOC.....	19 MAY 22 (1)
VFR-HEL-LKBL-ADC.....	05 OCT 23 (1)	VFR-HEL-LKCP-ADC.....	19 MAY 22 (1)
Boskovice		Chomutov - Nemocnice	
VFR-HEL-LKBS-VOC.....	23 MAR 23 (1)	VFR-HEL-LKCU-VOC.....	26 DEC 24 (1)
VFR-HEL-LKBS-ADC.....	24 MAR 22 (1)	VFR-HEL-LKCU-ADC.....	05 OCT 23 (1)
Brno - Bohunice MAIN		Chotouň	
VFR-HEL-LKBG-VOC.....	23 MAR 23 (1)	VFR-HEL-LKCO-VOC.....	13 JUL 23 (2)
VFR-HEL-LKBG-ADC.....	24 MAR 22 (1)	VFR-HEL-LKCO-ADC.....	19 MAY 22 (1)
Brno - Bohunice RESERVE		Chrudim - Nemocnice	
VFR-HEL-LKBN-VOC.....	23 MAR 23 (1)	VFR-HEL-LKCD-VOC.....	08 AUG 24 (1)
VFR-HEL-LKBN-ADC.....	24 MAR 22 (1)	VFR-HEL-LKCD-ADC.....	19 MAY 22 (1)
Brno - Černá Pole		Jeseník	
VFR-HEL-LKBP-VOC.....	22 FEB 24 (1)	VFR-HEL-LKJE-VOC.....	05 SEP 24 (1)
VFR-HEL-LKBP-ADC.....	22 FEB 24 (1)	VFR-HEL-LKJE-ADC.....	23 MAR 23 (1)
Brno - Sv. Anna		Jihlava - Základna HEMS	
VFR-HEL-LKBV-VOC.....	20 MAR 25 (1)	VFR-HEL-LKJL-VOC.....	06 OCT 22 (1)
VFR-HEL-LKBV-ADC.....	20 MAR 25 (1)	VFR-HEL-LKJL-ADC.....	08 SEP 22 (1)
Brodek u Přerova		Jindřichův Hradec - Nemocnice	
VFR-HEL-LKBD-VOC.....	07 AUG 25 (1)	VFR-HEL-LKJR-VOC.....	13 JUL 23 (2)
VFR-HEL-LKBD-ADC.....	11 AUG 22 (1)	VFR-HEL-LKJR-ADC.....	19 MAY 22 (1)
Břeclav - Nemocnice		Karlovy Vary - Nemocnice	
VFR-HEL-LKBI-VOC.....	25 JAN 24 (1)	VFR-HEL-LKKE-VOC.....	19 MAY 22 (1)
VFR-HEL-LKBI-ADC.....	21 APR 22 (1)	VFR-HEL-LKKE-ADC.....	19 MAY 22 (1)
České Budějovice - Nemocnice		Karlovy Vary - Nemocnice	
VFR-HEL-LKCC-VOC.....	20 FEB 25 (1)	VFR-HEL-LKKN-VOC.....	12 JUN 25 (1)
VFR-HEL-LKCC-ADC.....	21 APR 22 (1)	VFR-HEL-LKKN-ADC.....	12 JUN 25 (1)
České Budějovice - Základna HEMS		Krnov - Nemocnice	
VFR-HEL-LKCA-VOC.....	17 APR 25 (1)	VFR-HEL-LKKI-VOC.....	23 FEB 23 (1)
VFR-HEL-LKCA-ADC.....	17 APR 25 (1)	VFR-HEL-LKKI-ADC.....	05 OCT 23 (1)

Chapter	Effective date	Chapter	Effective date
Kroměříž - Nemocnice		Ostrava - Nemocnice	
VFR-HEL-LKKZ-VOC.....	07 AUG 25 (1)	VFR-HEL-LKOP-VOC.....	23 JAN 25 (1)
VFR-HEL-LKKZ-ADC.....	19 MAY 22 (1)	VFR-HEL-LKOP-ADC.....	23 JAN 25 (1)
Kyjev - Nemocnice		Ostrava - Základna HEMS	
VFR-HEL-LKKJ-VOC.....	25 JAN 24 (1)	VFR-HEL-LKOZ-VOC.....	05 OCT 23 (1)
VFR-HEL-LKKJ-ADC.....	18 MAY 23 (1)	VFR-HEL-LKOZ-ADC.....	05 OCT 23 (1)
Liberec - ACL		Pardubice - Nemocnice	
VFR-HEL-LKLA-VOC.....	19 MAY 22 (1)	VFR-HEL-LKPU-VOC.....	08 AUG 24 (1)
VFR-HEL-LKLA-ADC.....	19 MAY 22 (1)	VFR-HEL-LKPU-ADC.....	16 MAY 24 (1)
Liberec - Nemocnice		Pelhřimov	
VFR-HEL-LKLC-VOC.....	18 MAY 23 (1)	VFR-HEL-LKPE-VOC.....	19 MAY 22 (1)
VFR-HEL-LKLC-ADC.....	18 MAY 23 (1)	VFR-HEL-LKPE-ADC.....	21 APR 22 (1)
Liberec - Základna HEMS		Písek	
VFR-HEL-LKLH-VOC.....	19 MAY 22 (1)	VFR-HEL-LKPF-VOC.....	30 OCT 25 (1)
VFR-HEL-LKLH-ADC.....	19 MAY 22 (1)	VFR-HEL-LKPF-ADC.....	05 OCT 23 (1)
Litoměřice		Plzeň - MAIN	
VFR-HEL-LKLO-VOC.....	07 SEP 23 (1)	VFR-HEL-LKPZ-VOC.....	21 APR 22 (1)
VFR-HEL-LKLO-ADC.....	05 OCT 23 (1)	VFR-HEL-LKPZ-ADC.....	04 SEP 25 (1)
Mělník		Plzeň - RESERVE	
VFR-HEL-LKME-VOC.....	20 FEB 25 (1)	VFR-HEL-LKPV-VOC.....	21 APR 22 (1)
VFR-HEL-LKME-ADC.....	19 MAY 22 (1)	VFR-HEL-LKPV-ADC.....	21 APR 22 (1)
Mladá Boleslav - Nemocnice		Praha 10 - Vinohrady	
VFR-HEL-LKML-VOC.....	14 JUL 22 (1)	VFR-HEL-LKPY-VOC.....	30 OCT 25 (1)
VFR-HEL-LKML-ADC.....	19 MAY 22 (1)	VFR-HEL-LKPY-ADC.....	03 OCT 24 (1)
Most - Nemocnice		Praha 19 - Kbely	
VFR-HEL-LKMS-VOC.....	07 SEP 23 (1)	VFR-HEL-LKLK-VOC.....	30 OCT 25 (1)
VFR-HEL-LKMS-ADC.....	07 SEP 23 (1)	VFR-HEL-LKLK-ADC.....	21 MAR 24 (1)
Náchod		Praha 4 - Krč	
VFR-HEL-LKNC-VOC.....	18 MAY 23 (1)	VFR-HEL-LKPK-VOC.....	30 OCT 25 (1)
VFR-HEL-LKNC-ADC.....	21 APR 22 (1)	VFR-HEL-LKPK-ADC.....	19 MAY 22 (1)
Nedanice		Praha 5 - Motol	
VFR-HEL-LKNE-VOC.....	21 APR 22 (1)	VFR-HEL-LKPH-VOC.....	30 OCT 25 (1)
VFR-HEL-LKNE-ADC.....	21 APR 22 (1)	VFR-HEL-LKPH-ADC.....	19 MAY 22 (1)
Neratovice		Praha 6 - Střešovice (MIL)	
VFR-HEL-LKNR-VOC.....	30 OCT 25 (1)	VFR-HEL-LKPT-VOC.....	30 OCT 25 (1)
VFR-HEL-LKNR-ADC.....	21 APR 22 (1)	VFR-HEL-LKPT-ADC.....	08 AUG 24 (1)
Nová Amerika		Praha 8 - Bulovka	
VFR-HEL-LKNK-VOC.....	21 APR 22 (1)	VFR-HEL-LKPB-VOC.....	30 OCT 25 (1)
VFR-HEL-LKNK-ADC.....	21 APR 22 (1)	VFR-HEL-LKPB-ADC.....	24 MAR 22 (1)
Nové Město na Moravě		Prachatice	
VFR-HEL-LKNO-VOC.....	06 OCT 22 (1)	VFR-HEL-LKPG-VOC.....	20 FEB 25 (1)
VFR-HEL-LKNO-ADC.....	21 APR 22 (1)	VFR-HEL-LKPG-ADC.....	08 SEP 22 (1)
Olomouc - Nemocnice		Přední Kopanina	
VFR-HEL-LKOC-VOC.....	07 AUG 25 (1)	VFR-HEL-LKPP-VOC.....	30 OCT 25 (1)
VFR-HEL-LKOC-ADC.....	21 APR 22 (1)	VFR-HEL-LKPP-ADC.....	24 MAR 22 (1)
Olomouc - Základna HEMS		Rakovník - Nemocnice	
VFR-HEL-LKOT-VOC.....	07 AUG 25 (1)	VFR-HEL-LKRV-VOC.....	14 JUL 22 (1)
VFR-HEL-LKOT-ADC.....	23 MAR 23 (1)	VFR-HEL-LKRV-ADC.....	21 APR 22 (1)
Opava		Rozvadov	
VFR-HEL-LKOV-VOC.....	20 APR 23 (1)	VFR-HEL-LKRZ-VOC.....	24 MAR 22 (1)
VFR-HEL-LKOV-ADC.....	23 FEB 23 (1)	VFR-HEL-LKRZ-ADC.....	24 MAR 22 (1)



Chapter	Effective date
Solnice - ACL	
VFR-HEL-LKSL-VOC.....	18 MAY 23 (1)
VFR-HEL-LKSL-ADC.....	24 MAR 22 (1)
Svitavy	
VFR-HEL-LKSV-VOC.....	19 MAY 22 (1)
VFR-HEL-LKSV-ADC.....	05 OCT 23 (1)
Šumperk - Nemocnice	
VFR-HEL-LKSP-VOC.....	05 SEP 24 (1)
VFR-HEL-LKSP-ADC.....	23 MAR 23 (1)
Tábor - Nemocnice	
VFR-HEL-LKTR-VOC.....	21 APR 22 (1)
VFR-HEL-LKTR-ADC.....	21 APR 22 (1)
Těchonín	
VFR-HEL-LKTH-VOC.....	15 JUN 23 (1)
VFR-HEL-LKTH-ADC.....	12 JUN 25 (1)
Trutnov	
VFR-HEL-LKTU-VOC.....	24 MAR 22 (1)
VFR-HEL-LKTU-ADC.....	24 MAR 22 (1)
Uherské Hradiště - Mařatice	
VFR-HEL-LKUH-VOC.....	25 JAN 24 (1)
VFR-HEL-LKUH-ADC.....	24 MAR 22 (1)
Ústí nad Labem - Nemocnice	
VFR-HEL-LKUS-VOC.....	07 SEP 23 (1)
VFR-HEL-LKUS-ADC.....	12 JUN 25 (1)
Ústí nad Labem - Základna HEMS	
VFR-HEL-LKUB-VOC.....	07 SEP 23 (1)
VFR-HEL-LKUB-ADC.....	21 APR 22 (1)
Vyškov - Nemocnice	
VFR-HEL-LKVN-VOC.....	07 AUG 25 (1)
VFR-HEL-LKVN-ADC.....	18 MAY 23 (1)
Zlín - Nemocnice	
VFR-HEL-LKZI-VOC.....	13 JUN 24 (1)
VFR-HEL-LKZI-ADC.....	05 OCT 23 (1)
Znojmo - Nemocnice	
VFR-HEL-LKZO-VOC.....	07 AUG 25 (1)
VFR-HEL-LKZO-ADC.....	17 APR 25 (1)

Intentionally left blank

ENR-5 FLIGHT PLANNING

5.1 Flight plan submission

5.1.1 VFR flight plans shall be submitted exclusively by means of Central Air Traffic Services Reporting Office Praha. All VFR flight plans shall include information on the phone contact of the submitter. VFR flight plans shall be submitted for all flights except for:

- a) Domestic flights and flights within Schengen area, conducted in the airspace of "G" and "E" class, for which no alerting service is required by pilot.
- b) Domestic flights and flights within Schengen area, conducted in the airspace of "G" and "E" class, to or from CTR/TMA of D class.

Note: A pilot-in-command, intending to perform an international flight within Schengen area, shall consult AIPs of the appropriate states, whether the FPL submission is not established as obligatory.

Note: In order to provision of alerting service it is recommended to submit FPL before VFR flight along routes. In case of an accident, the FPL may determine whether hurt pilot will survive.

- c) International VFR flights other than those above mentioned, when so determined by the relevant agreement.
- d) Domestic flights of helicopters of Police of the CR to TMA of C class which are cleared by an appropriate ATS unit.
- e) Aerodrome traffic on aerodromes which are situated in CTR or below TMA, up to altitudes which will be cleared by the appropriate ATS unit.
- f) Flights of aircraft on police duty crossing state boundary conducted under relevant bilateral agreements concluded between states.
- g) Domestic flights of Police of the CR (with the exception of training flights - see AIP CR paragraph AD 1.1.2.3.2), SAR and aeronautical rescue service to or from the military airport (LKCV, LKKB, LKNA, and LKPD).

Note: Civil operators who don't comply with this exception, shall submit FPL for each VFR flight to or from military airports concerned.

Note: Submitting of FPL does not guarantee that a flight to or from a military AD will be allowed. Before submitting the flight plan pilot shall meet all formalities relating to the flight to or from a military airport.

- h) Flights for parachute jump exercises in Class C airspace provided that the same airfield will be used for departure, landing and parachute jumping.

5.2 Flight plan filed in the air (AFIL)

ATS units of the ANS CR can accept flight plans filed in the air only exceptionally under the following circumstances:

- a) if change of route or change of destination aerodrome is required or
- b) if pilot of VFR flight intends to proceed in compliance with IFR due to weather deterioration.

Flight plan filed in the air can be accepted for flight to aerodrome of first intended landing only.

5.3 Flight plan modification

5.3.1 Flight plans shall not be submitted more than 120 hours before the estimated off-block time of a flight.

A flight plan for a flight to be provided with air traffic control service or air traffic advisory service shall be submitted at least sixty minutes before departure, or, if submitted during flight, at a time which will ensure its receipt by the appropriate air traffic services unit at least ten minutes before the aircraft is estimated to reach:

- a) the intended point of entry into a control area or advisory area; or
- b) the point of crossing an airway or advisory route.

In the event of a delay of 30 minutes in excess of the estimated off-block time for a controlled flight or a delay of one hour for an uncontrolled flight for which a flight plan has been submitted, the flight plan should be amended or a new flight plan submitted and the old flight plan cancelled, whichever is applicable.

5.3.2 Flight plan modifications

All changes to a flight plan, submitted for a VFR flight operated as a controlled one, shall be reported as soon as practicable to the appropriate air traffic services unit.

For other VFR flights, significant changes to a flight plan shall be reported as soon as practicable to the appropriate air traffic services unit.

Information submitted prior to departure regarding fuel endurance or total number of persons carried on board, if incorrect at time of departure, constitutes a significant change to the flight plan.

5.4 Instructions for the completion of the FPL form

Note: Here bellow mentioned options for filling particular fields of flight plan don't cover all alternatives (especially for equipment and capabilities). Further details are located in Appendix 2 to PANS ATM.

5.4.1 Adhere closely to the prescribed formats and manner of specifying data. Commence inserting data in the first space provided. Where excess space is available, leave unused spaces blank. Insert all clock times in 4 figures UTC. Insert est. elapsed times in 4 figures (hours and minutes).

Note: The term "aerodrome" where used in the flight plan is intended to cover also sites other than aerodromes which may be used by certain types of aircraft, e.g. helicopters or balloons.

5.4.1.1 ITEM 7: AIRCRAFT IDENTIFICATION

To item 7 insert one of identifications, not exceeding 7 characters e.g. OKABC, OKAXX01

5.4.1.2 ITEM 8: FLIGHT RULES. TYPE OF FLIGHT

Flight rules: insert letter V as VFR flight. Type of flight: insert letter G as General aviation flight or X if you conduct special activity.

5.4.1.3 ITEM 9: NUMBER OF AIRCRAFT, TYPE OF AIRCRAFT, WAKE TURBULENCE CATEGORY

Note: Aircraft type identification is available on ICAO websites: www.icao.int/publications/DOC8643/Pages/Search.aspx



Into item 9 insert the number of aircraft only if you are leader of formation flight. Type of aircraft - insert the appropriate designator. If your type is not standard type (specified in ICAO Doc 8643, Aircraft Type Designators), or in case of formation flight comprising more than one type, insert ZZZZ, and specify in Item 18, the (type(s) of aircraft preceded by TYP/.

Wake turbulence category: insert letter L - LIGHT, to indicate an aircraft type with a maximum certificated take-off mass of 7 000 kg or less.

5.4.1.4 ITEM 10 EQUIPMENT

Item contains more options of navigational equipment which is necessary for IFR flight. For VFR flight insert one letter before the slash as follows:

- N - if no COM/NAV/approach aid equipment for the route to be flown (i.e. neither VHF RTF) is carried, or the equipment is unserviceable, or
- V – if VHF RTF is aboard and serviceable, or
- Y – VHF with 8,33 kHz channel spacing capability.
- S - if standard communication and navigation equipment for the route to be flown is carried and serviceable. Standard equipment is considered to be VHF RTF, ADF, VOR and ILS.

Behind the slash insert one to 20 letters to describe the serviceable SSR transponder carried:

- N - no surveillance equipment for the route to be flown is carried, or the equipment is unserviceable, or
- A - Mode A only transponder or
- C - transponder with both Mode A and C or
- S - Mode S transponder

Note: Letter S denotes Mode S transponder, including both pressure altitude and aircraft identification capability.

5.4.1.5 ITEM 13: DEPARTURE AERODROME AND TIME (8 characters)

Insert ICAO four-letter location indicator of the departure aerodrome, or if no location indicator has been assigned, insert ZZZZ and specify, in Item 18, the name of the aerodrome preceded by DEP/ then, without a space, insert the estimated off-block time.

Note: When inserting SLZ fields with six-letter identifier, it is necessary to proceed like in case of the aerodromes without assigned location indicator.

5.4.1.6 ITEM 15: CRUISING SPEED, LEVEL, ROUTE

Insert cruising speed in terms of Knots, expressed as N followed by 4 figures (e.g. N0125), or in Kilometres per hour, expressed as K followed by 4 figures (e.g. K0230),

Insert planned cruising level as follows (max. 5 characters):

- Insert letters VFR for uncontrolled VFR flight or
- flight level, expressed as F followed by 3 figures (e.g. F085, F105;) or
- Altitude in hundreds of feet, expressed as A followed by 3 figures (e.g. A045;)

Route – Insert the significant way points along the route and if you intend to fly between these points outside a designated route, insert letters DCT. For the VFR flight or its portion, which is planned as uncontrolled, the geographical location name as published on the Aeronautical Chart ICAO 1 : 500 000 Czech, is feasible to be used as for the description of the waypoint. In case of flight to or from CTR insert published entry/exit

waypoints to/from CTR. Remember the VFR flights above FL 95 shall be planned along ATS routes (The coded designator assigned to the route min. 2 characters long).

5.4.1.7 ITEM 16 DESTINATION AERODROME AND TOTAL ESTIMATED ELAPSED TIME, ALTERNATE AERODROME(S) (8 characters)

Insert the ICAO four-letter location indicator of the destination aerodrome followed, without a space, by the total estimated elapsed time, or, if no location indicator has been assigned, insert ZZZZ followed, without a space, by the total estimated elapsed time, and specify in Item 18 the name of the aerodrome, preceded by DEST/.

Alternate aerodrome(s) (4 characters), insert the ICAO four-letter location indicator(s) of not more than two alternate aerodromes, separated by a space, or, if no location indicator has been assigned to the alternate aerodrome, insert ZZZZ and specify in Item 18 the name of the aerodrome, preceded by ALTN/.

Note: When inserting SLZ fields with six-letter identifier, it is necessary to proceed like in case of the aerodromes without assigned location indicator.

5.4.1.8 ITEM 18: OTHER INFORMATION

Insert 0 (zero) if no other information, or any other necessary information in the form of the appropriate indicator followed by an oblique stroke and the information to be recorded:

- OPR/ - Name of the operator, if not obvious from the aircraft identification in Item 7.
- STS/HOSP - Reason for special handling by ATS, hospital aircraft.
- TYP/ - Type(s) of aircraft, preceded if necessary by number(s) of aircraft, if ZZZZ is inserted in Item 9.
- DEP/ - Name of departure aerodrome, if ZZZZ is inserted in Item 13.
- DEST/ - Name of destination aerodrome, if ZZZZ is inserted in Item 16.
- ALTN/ - Name of destination alternate aerodrome(s), if ZZZZ is inserted in Item 16.
- RMK/ - Any other plain-language remarks when required deemed necessary.

5.4.1.9 ITEM 19: SUPPLEMENTARY INFORMATION

- Endurance - After E/ insert a 4-figure group giving the fuel endurance in hours and minutes.
- After P/ insert the total number of persons (passengers and crew) on board.
- Emergency and survival equipment
 - R/ - (RADIO) cross out U if UHF on frequency 243.0 MHz is not available.
 - Cross out V if VHF on frequency 121.5 MHz is not available.
 - Cross out E if emergency locator transmitter (ELT) is not available.
 - S/ - (SURVIVAL EQUIPMENT) Cross out all indicators if special survival equipment is not carried.
- Remarks
 - N/ - If the aircraft or sport flying equipment is equipped with a ballistic parachute recovery system, the field shall state – Parachute Recovery System.
- C/ Insert name of pilot-in-command.

LETOVÝ PLÁN / FLIGHT PLAN			
PŘEDNOST / Priority		OZNAČENÍ ADRESÁTŮ / Addressee(s)	
<< =FF →		<< =	
ČAS PODÁNÍ / Filing time 		ODEŠILATEL / Originator << =	
Doplňující označení adresáta/u nebo odesílatele / Specific identification of addressee(s) and/or originator			
3 DRUH ZPRÁVY / Message type		7 IDENTIFIKACE LETADLA / Aircraft identification	
<< = (FPL)			
9 POČET / Number		8 PRAVIDLA LETU / Flight rules	
13 LETIŠTĚ ODLETU / Departure aerodrome		10 VYBAVENÍ / Equipment	
		/	
15 CESTOVNÍ RYCHLOST / Cruising speed		12 KATEGORIE TURBULENCE V ÚPLAVU / Wake turbulence category	
16 LETIŠTĚ URČENÍ / Destination aerodrome		14 ČAS / Time	
17 CELKOVÁ EET / Total EET		18 TRATĚ / Route	
19 JINÉ INFORMACE / Other information		20 NÁHRADNÍ LETIŠTĚ / 2 nd ALTN aerodrome	
DOPLŇUJÍCÍ INFORMACE (NEVYSÍLÁ SE VE ZPRÁVÁCH FPL) / SUPPLEMENTARY INFORMATION (NOT TO BE TRANSMITTED IN FPL MESSAGES)			
19 VYTRVALOST DOLETU / Endurance		POČET OSOB NA PALUBĚ / Persons on board	
21 ZÁCHRANNÉ VYBAVENÍ / Survival equipment		22 NOUZOVÉ RÁDIO / Emergency radio	
☐ POLAR ☐ DESERT ☐ MARITIME ☐ JUNGLE		☐ UHF ☐ VHF ☐ ELT	
23 ČLUNY/Dinghies		24 VESTY / Jackets	
		☐ LIGHT ☐ FLUORES ☐ UHF ☐ VHF	
25 KAPACITA / Capacity		26 BARVA / Colour	
27 BARVA A OZNAČENÍ LETADLA / Aircraft colour and markings			
28 POZNÁMKY / Remarks			
29 VELITEL LETADLA / Pilot-in-Command			
30 PODAL / Filed by			
MÍSTO REZERVOVANÉ PRO DODATEČNÉ POŽADAVKY / Space reserved for additional requirements			

Chapter end

Intentionally left blank

LKLT Letňany


§ Public domestic aerodrome / Private international aerodrome (✕) VFR day



Letňany RADIO
120,335

Kbely TWR
120,880

ARP: 50° 07' 53" N, 14° 31' 32" E
7 km NE Praha - centrum
ELEV: 912 ft / 278 m
Circuit: 1900 ft / 580 m AMSL

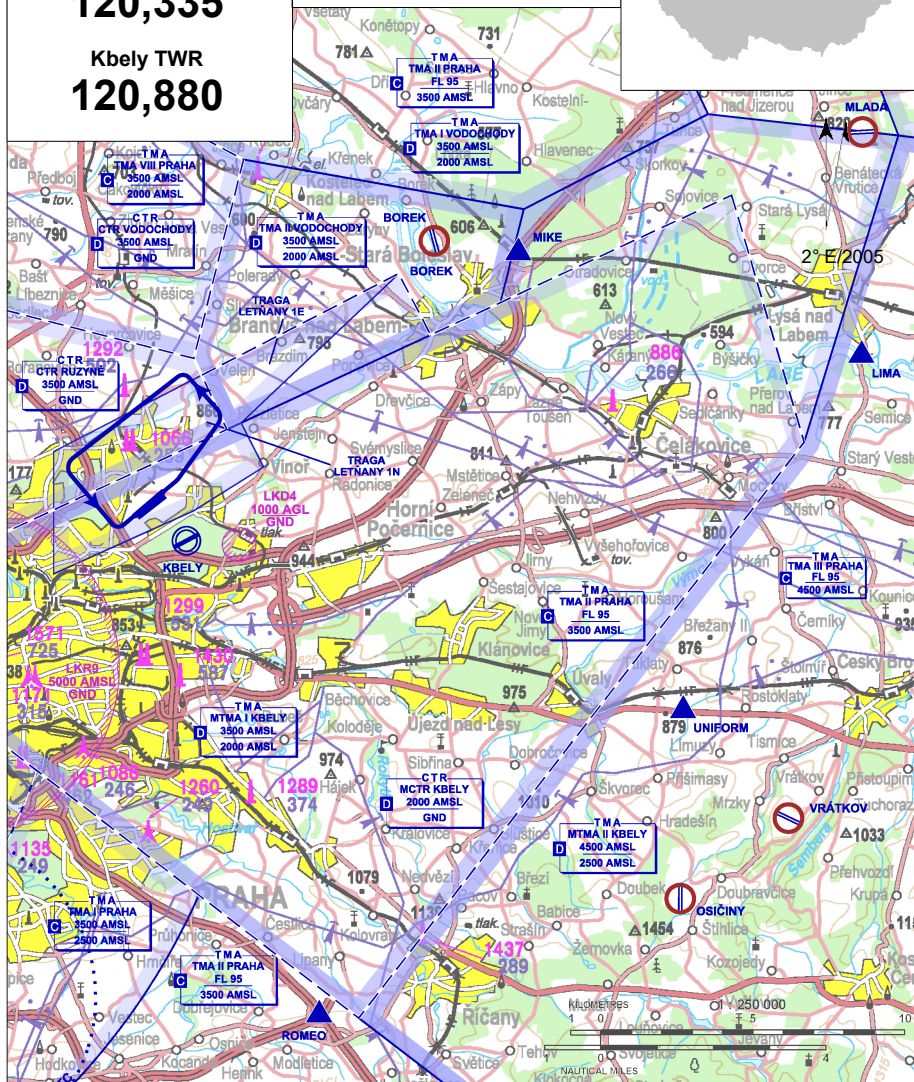

Obstacle (High voltage lines) 940 m W of THR RWY 05L with a north-south route. High-voltage poles height 32 m AGL, ELEV 1040 ft AMSL. Day markings. Pay extra attention.

LKLT Letňany




Letňany RADIO

120,335

Kbely TWR

120,880

RWY	Magnetic direction	RWY dimensions	Strength	TORA	TODA	ASDA	LDA
05L	044°	860 x 23	5700 kg / 0.4 MPa	1000	1030	1030	860
23R	224°	860 x 23	5700 kg / 0.4 MPa	860	1000	1000	860
05R	046°	800 x 25	5700 kg / 0.4 MPa	920	950	920	800
23L	226°	800 x 25	5700 kg / 0.4 MPa	800	920	800	800

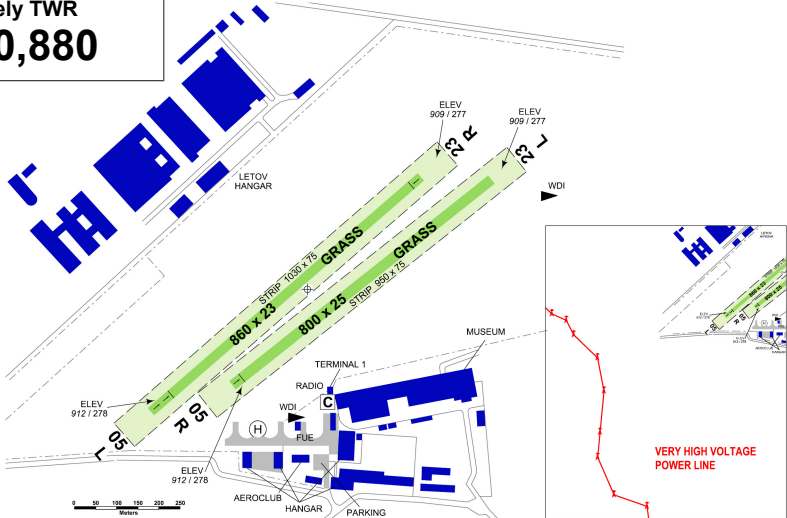

Letiště Praha Letňany, s.r.o.

Hůlkova 1075/35, 197 00 Praha 9,

info@letnany-airport.cz

Providing information to known traffic Letňany unit

+420 286 581 340

Robert Skribuckij (director of the aerodrome)

skribuckij@letnany-airport.cz

Head of Providing information to known traffic Letňany unit

+420 725 912 020, info@letnany-airport.cz

Handling +420 702 185 744

Customs and immigration clearance: O/R (in writing, e-mail, fax),
MON - FRI 24 HR in advance, otherwise 48 HR in advance. Application form available at the aerodrome operator or on the aerodrome website

The thresholds of RWYs 05L and 05R are shifted behind the road. The road must be overflowed during take-off and landing in minimum altitude 15 m from the lowest part of aeroplane or towed object.

Parallel operation on RWY 05L/23R or RWY 05R/23L is strictly forbidden.

Crossing of RWY 06/24 LKKB axis subject to MTWR Kbely approval.



01 MAY - 01 OCT

MON-SUN: 0700 - 1700 UTC

02 OCT - 30 APR

MON-SUN: 0800 - 1600 UTC

otherwise O/R HO

For further information see "Additional information."



AVGAS 100 LL, Natural BA 95 MOGAS, JET-A1, AKI93



TOTAL 100 D, Aeroshell 15W50, Aeroshell Sportplus 4



O/R



NIL



hotels in Prague



Refreshment at the AD



subway line C - Letňany, buses of public transport



LKPR PRAHA/Ruzyně

ARP: 50° 06' 03" N, 14° 15' 36" E
277° GEO - 10 km Prague castle
ELEV: 1234 ft / 376 m



RUZYNĚ ATIS 122,160

RUZYNĚ RADAR 118,310

PRAHA RADAR 120,530

PRAHA RADAR 127,580


RUZYNĚ TOWER 134,560

RUZYNĚ GROUND 121,910

RUZYNĚ DELIVERY 120,060


Public international aerodrome

IFR, VFR

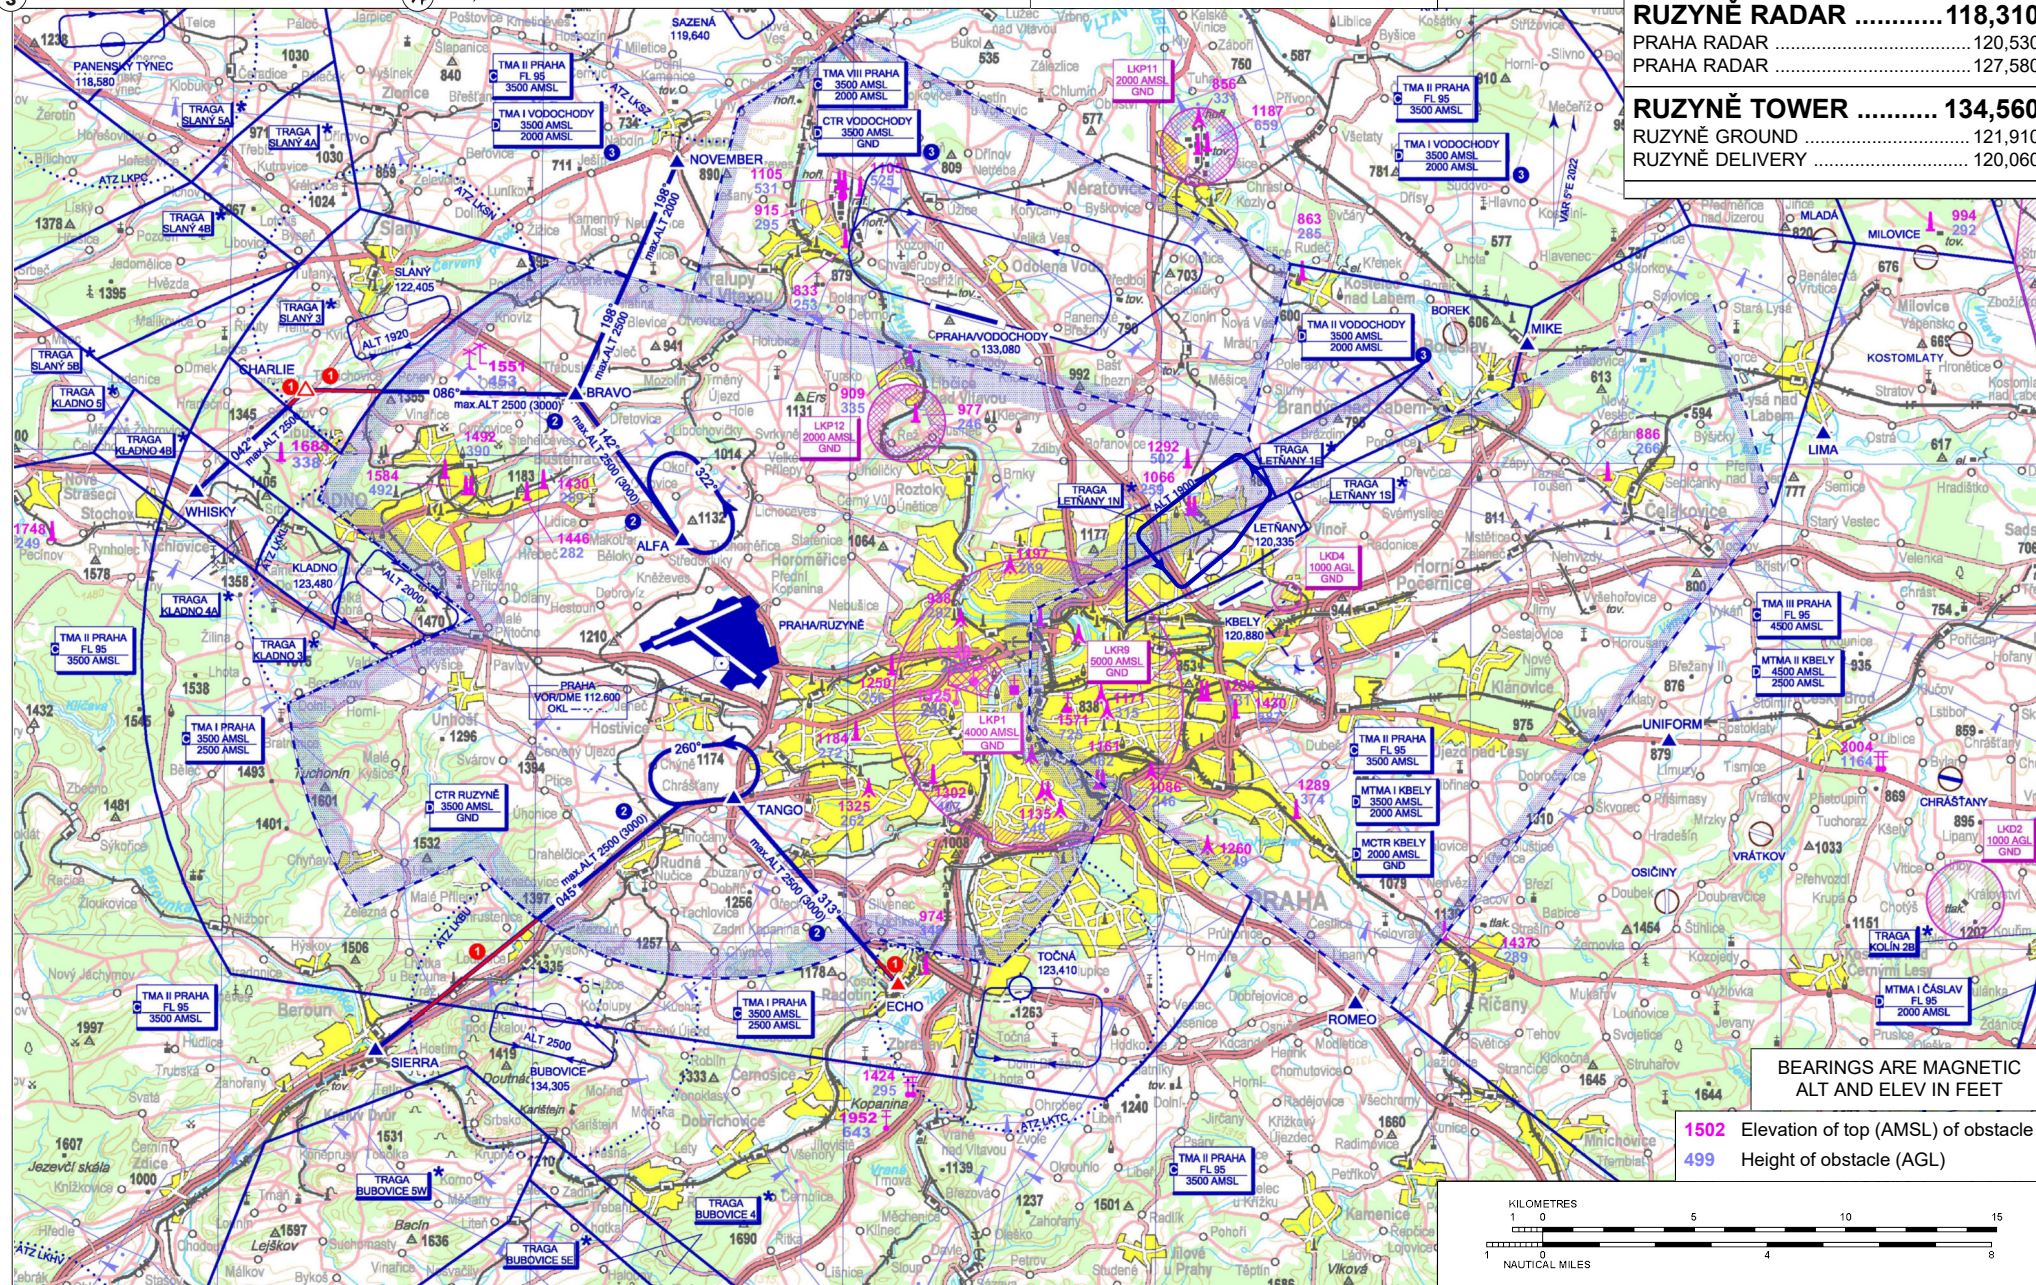

DESIGNATION	LOCATION	COORDINATES	
ECHO	Radotín (railway station)	49° 59' 10" N 014° 21' 41" E	Entry / exit
NOVEMBER	Velvary (silo)	50° 16' 06" N 014° 14' 21" E	Entry / exit
SIERRA	Beroun (motorway bridge)	49° 57' 42" N 014° 04' 58" E	Entry / exit
WHISKY	Kačice (motorway flyover)	50° 09' 10" N 013° 58' 59" E	Entry / exit
ALFA	Petrol station	50° 08' 17" N 014° 14' 38" E	
BRAVO	Railway flyover	50° 11' 16" N 014° 11' 09" E	
CHARLIE	Castle	50° 11' 18" N 014° 02' 28" E	
TANGO	Motorway interchange	50° 02' 59" N 014° 16' 22" E	

ARRIVAL ROUTES	WAYPOINT SEQUENCE
NOVEMBER 2	NOVEMBER - BRAVO - ALFA
WHISKY 2	WHISKY - CHARLIE - BRAVO - ALFA
SIERRA 2	SIERRA - TANGO
ECHO 2	ECHO - TANGO
DEPARTURE ROUTES	WAYPOINT SEQUENCE
NOVEMBER 2	ALFA - BRAVO - NOVEMBER
WHISKY 2	ALFA - BRAVO - CHARLIE - WHISKY
SIERRA 2	TANGO - SIERRA
ECHO 2	TANGO - ECHO

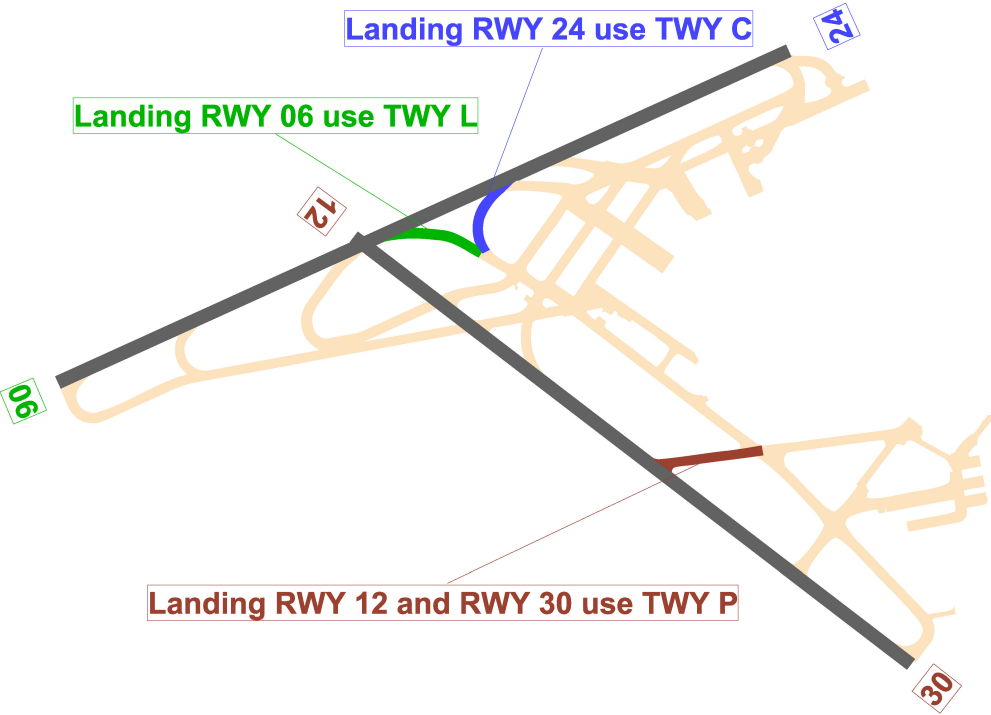

- 3 Activation rules for CTR/TMA VODOCHODY and TMA VIII PRAHA
- TMA VIII PRAHA is effective only if CTR and TMA II Vodochody is not active. Information about status of CTR and TMA II Vodochody is broadcasted on FREQ 123,030.
- Outside of activation time TMA I Vodochody the area expires and the airspace classification is changed to class E. Information about status of TMA I Vodochody is broadcasted on FREQ 123,030.

LKST Strakonice

 Public domestic aerodrome

 VFR day, parachute jumping operation




Strakonice RADIO
118,760

ARP: 49° 15' 06" N, 13° 53' 34" E
0,8 km SW Strakonice
ELEV: 1378 ft / 420 m
Circuit: 2400 ft / 731 m AMSL



LKST Strakonice

 Strakonice RADIO 118,760	RWY	Magnetic direction	RWY dimensions	Strength	TORA	TODA	ASDA	LDA
	13	127°	788 x 25	5700 kg / 0.7 MPa	788	818	788	788
	31	307°	788 x 25	5700 kg / 0.7 MPa	788	818	788	788
	03	030°	900 x 100	5700 kg / 0.7 MPa	540	570	900	900
	21	210°	900 x 100	5700 kg / 0.7 MPa	900	930	900	540

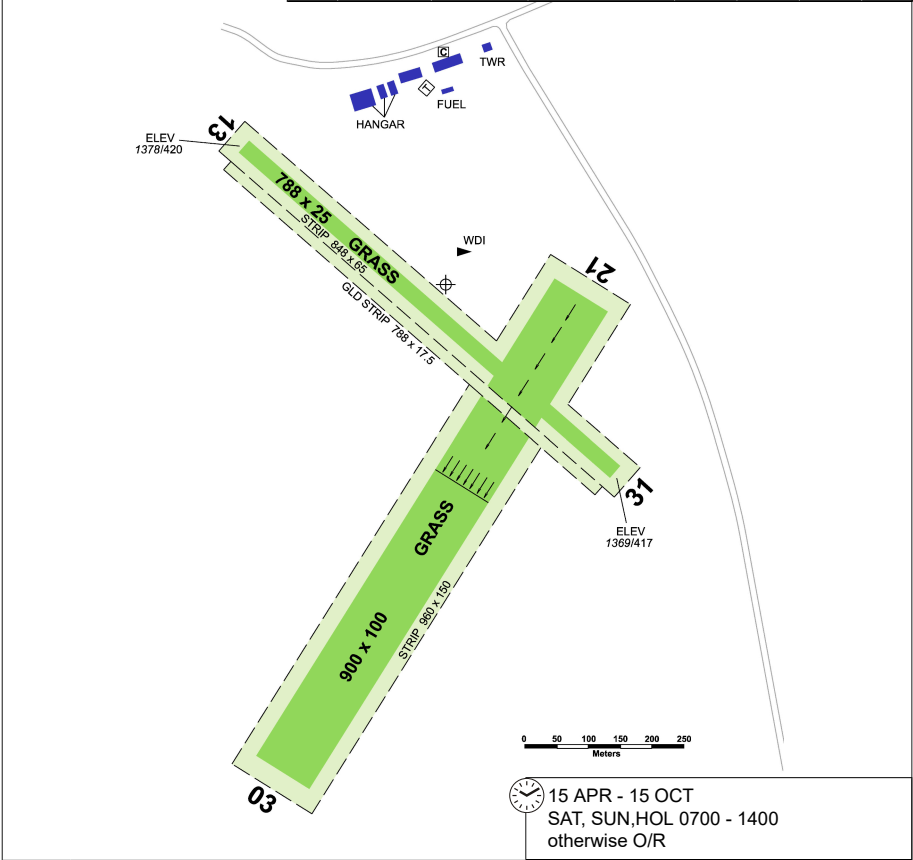



Aeroklub Strakonice, z.s.
V Lipkách 96, 386 01 Strakonice,
☎/✉ +420 739 889 899, info@akstrakonice.cz

Ing. Zdeněk Nováček - the head of air traffic
☎ +420 725 793 694, vlp@akstrakonice.cz, EN
Ladislav Kuděj - deputy head of air traffic
☎ +420 724 203 408, ladakudej@seznam.cz
Petr Chládek ☎ +420 774 223 300,
chladek.petr@tiscali.cz



15 APR - 15 OCT
SAT, SUN, HOL 0700 - 1400
otherwise O/R



AVGAS 100LL, O/R



AEROSHELL W15W50, O/R



O/R, limited



O/R, limited



15 persons at the aerodrome, otherwise in the town Strakonice



available



bus, train (about 2 km); taxi (Strakonice); rent car at the airport

Customs and immigration clearance: NIL

LKTC Točná


§ Private international aerodrome

✈ VFR day



Točná RADIO
123,410

ARP: 49° 59' 07" N, 14° 25' 32" E
9 km S Praha
ELEV: 1027 ft / 313 m

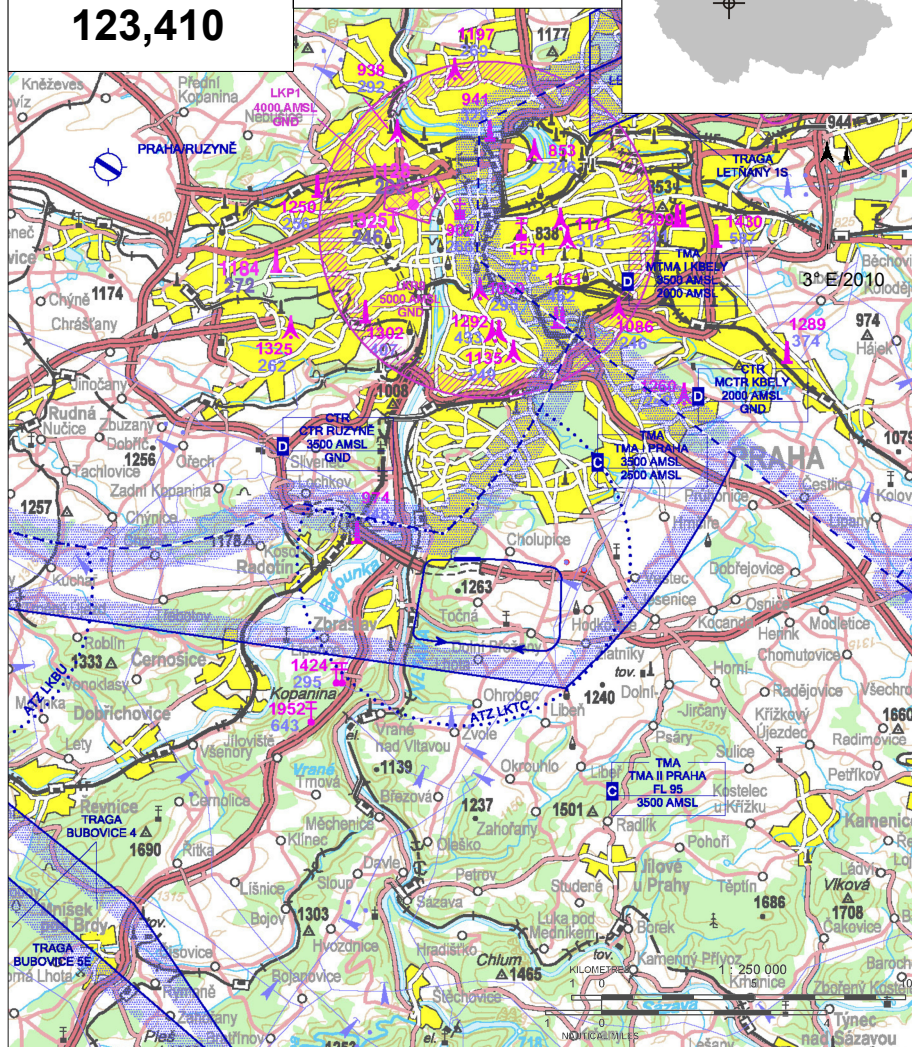

ATZ is restricted horizontally by CTR Ruzyně and vertically by lower limit of TMA I Praha (2500 ft AMSL on QNH of LKPR).

Aeroplanes arriving to RWY 09 can fly only outside of CTR Ruzyně, or can request clearance for entry to the CTR on FREQ Ruzyně Radar 118,310.




LKTC Točná



Točná RADIO
123,410

RWY	Magnetic direction	RWY dimensions	Strength	TORA	TODA	ASDA	LDA
09	087°	870 x 30	5700 kg / 0.4 MPa	790	820	870	870
27	267°	870 x 30	5700 kg / 0.4 MPa	870	900	870	790

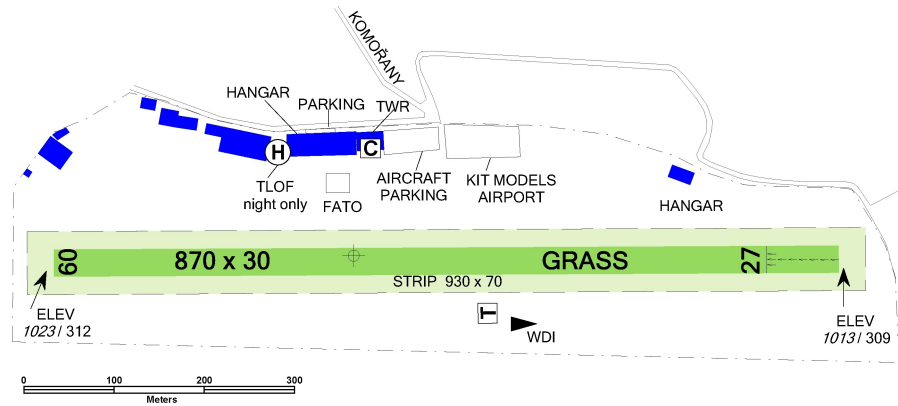

Letecké Muzeum Točná, s.r.o.
Radlická 2, 150 00 Praha 5, airport@tocna.cz,
www.tocna.cz

Providing information to known traffic
☎ +420 724 443 882

Customs and immigration clearance: NIL

Aircraft model air field in close vicinity of RWY.
Movement of unmanned systems above the
aerodrome is coordinated during operation at the
aerodrome. Be careful.



O/R



NIL



Mobile JET II



Available



NIL



Praha



NIL



taxi, bus 1 km Komořany






Ústí RADIO
122,210

RWY	Magnetic direction	RWY dimensions	Strength	TORA	TODA	ASDA	LDA
32	323°	887 x 100	5700 kg / 0.4 MPa	887	920	887	887
14	143°	887 x 100	5700 kg / 0.4 MPa	887	920	887	887

ELEV
1332/ 406

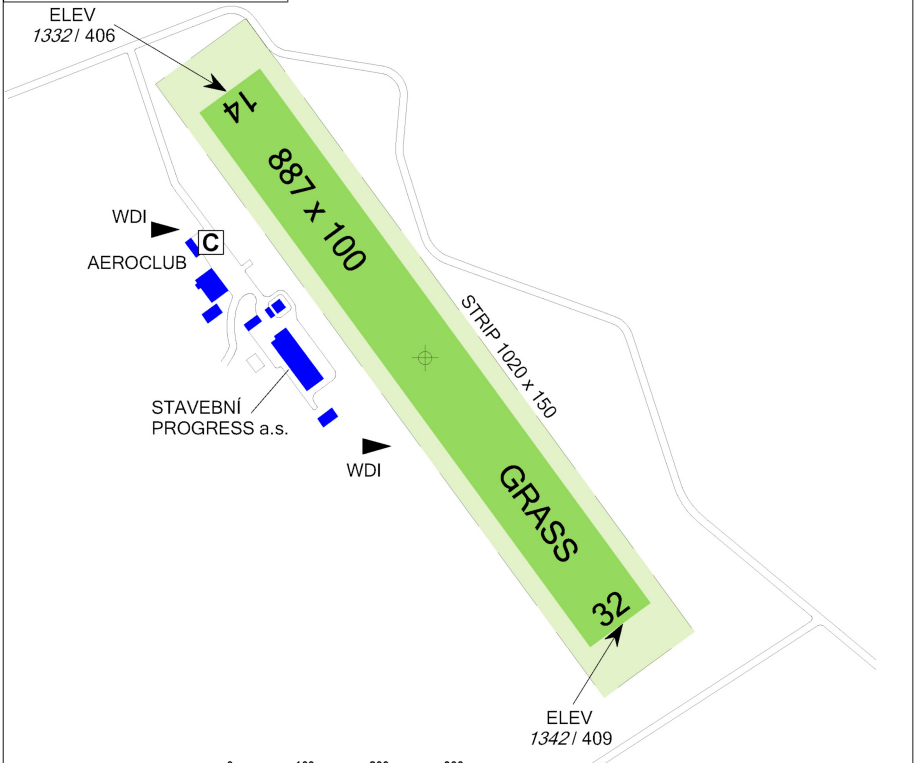

WDI
AEROCUB

WDI

STRIP 1020 x 150

GRASS

ELEV
1342/ 409

0 100 200 300
Meters



15 APR-15 OCT
SAT, SUN, HOL 0600 - 1300
otherwise O/R



BA 98



AEROSHELL W 100



limited O/R in Aeroclub



NIL



hotels and hostels in the town Ústí nad Orlicí



NIL




taxi, rent car, bus 30 minutes, train 40 minutes by walk




Aeroklub Ústí nad Orlicí z.s.
Oldřichovice 101, 562 01 Ústí nad Orlicí,
☎ +420 737 336 479 (in operational hours) ,
ak@lkuo.cz

Václav Zedníček - head of air traffic
☎ +420 728 969 702, vlp.lkuo@email.cz

Customs and immigration clearance: NIL

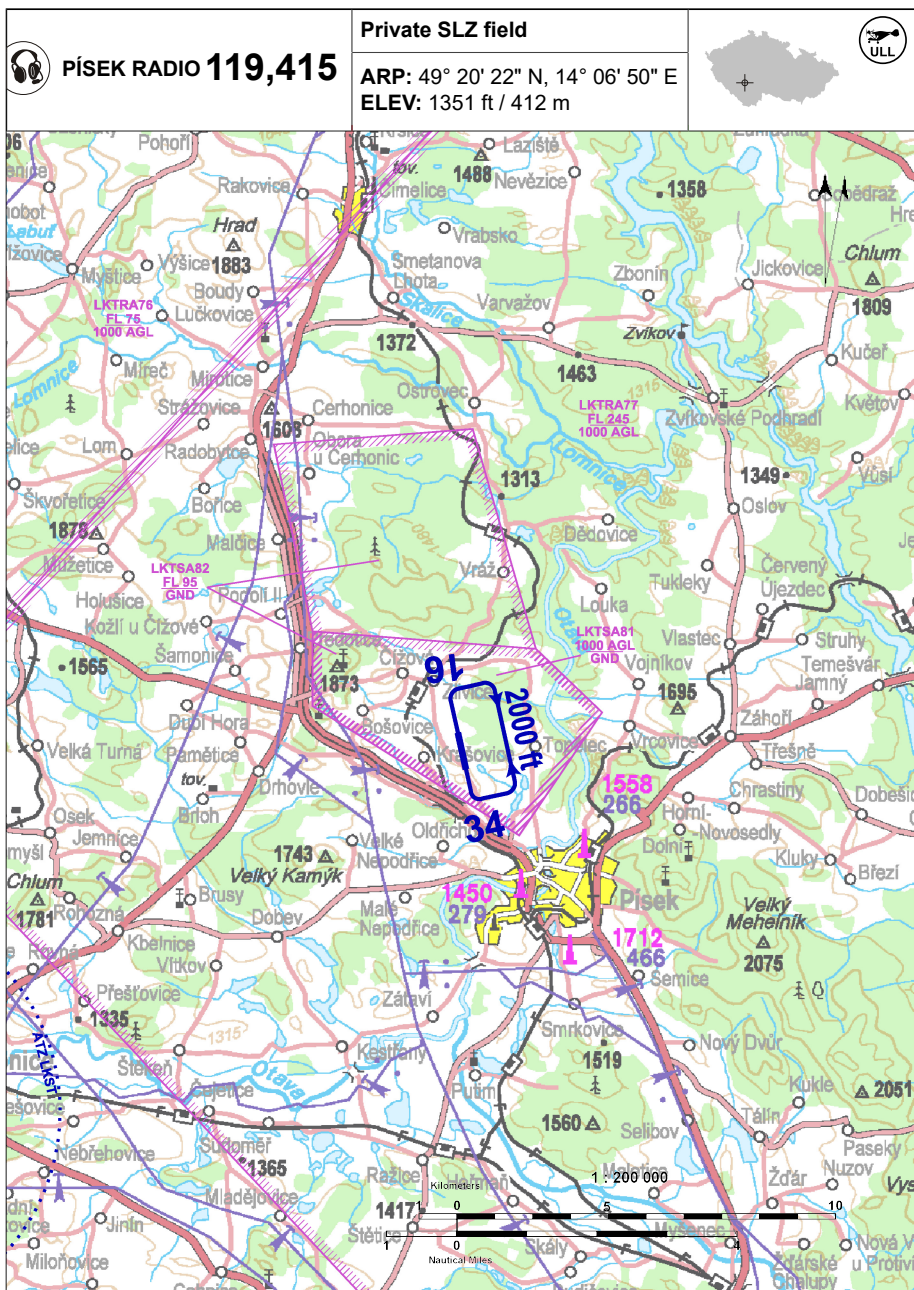

Do not overfly villages Krašovice and Čížová in a height lower than 1000 ft / 300 m AGL. The field is situated under the area LKTRA77 Milevsko.

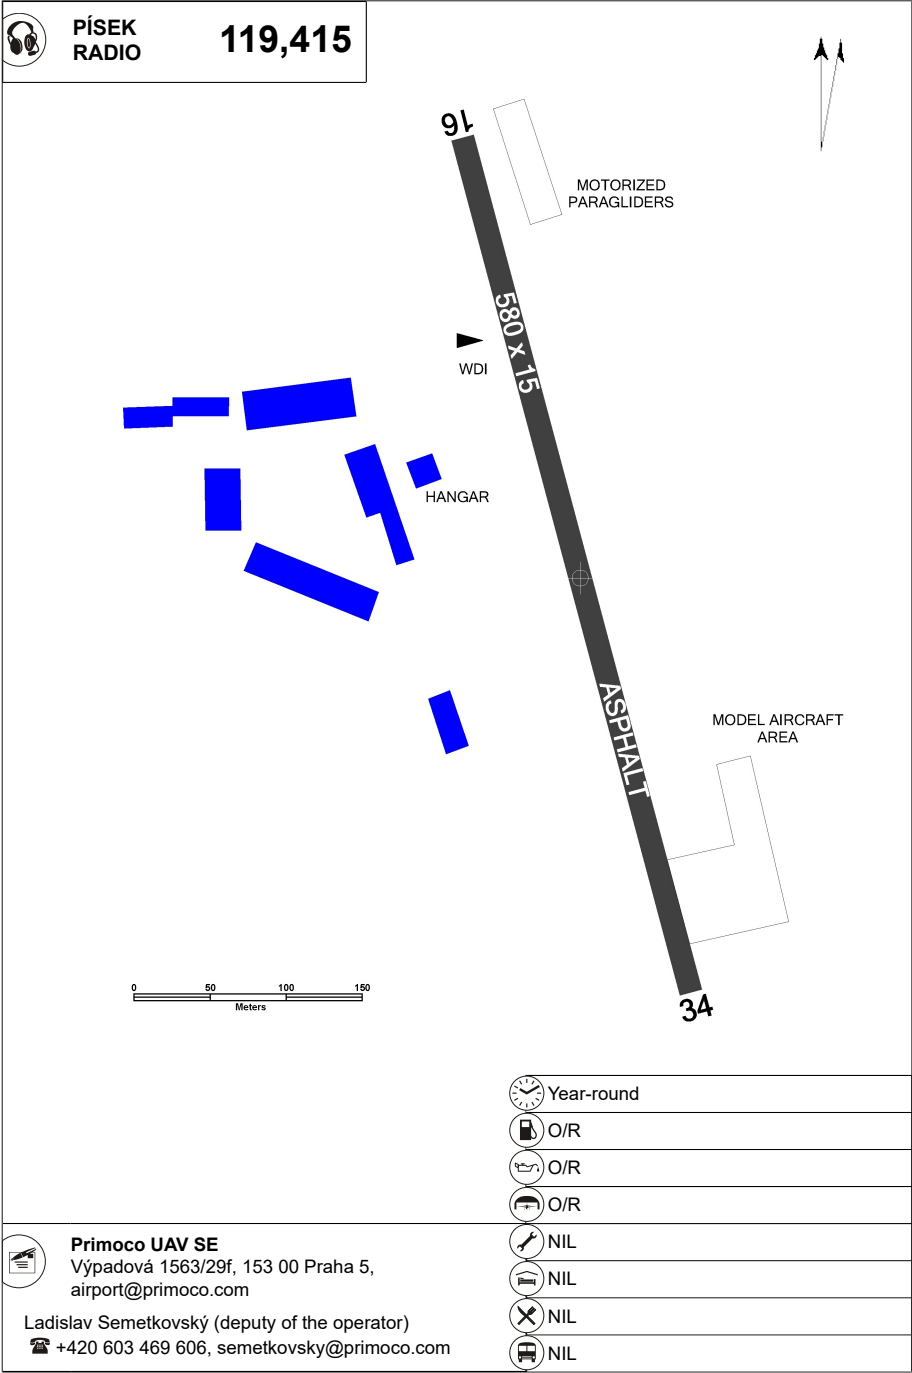


LKNR - Neratovice

Private domestic heliport HEMS

VFR day

50 15 09,46 N, 014 31 16,39 E POS: 0,8 km S Neratovice city center ELEV: 558 ft / 170 m

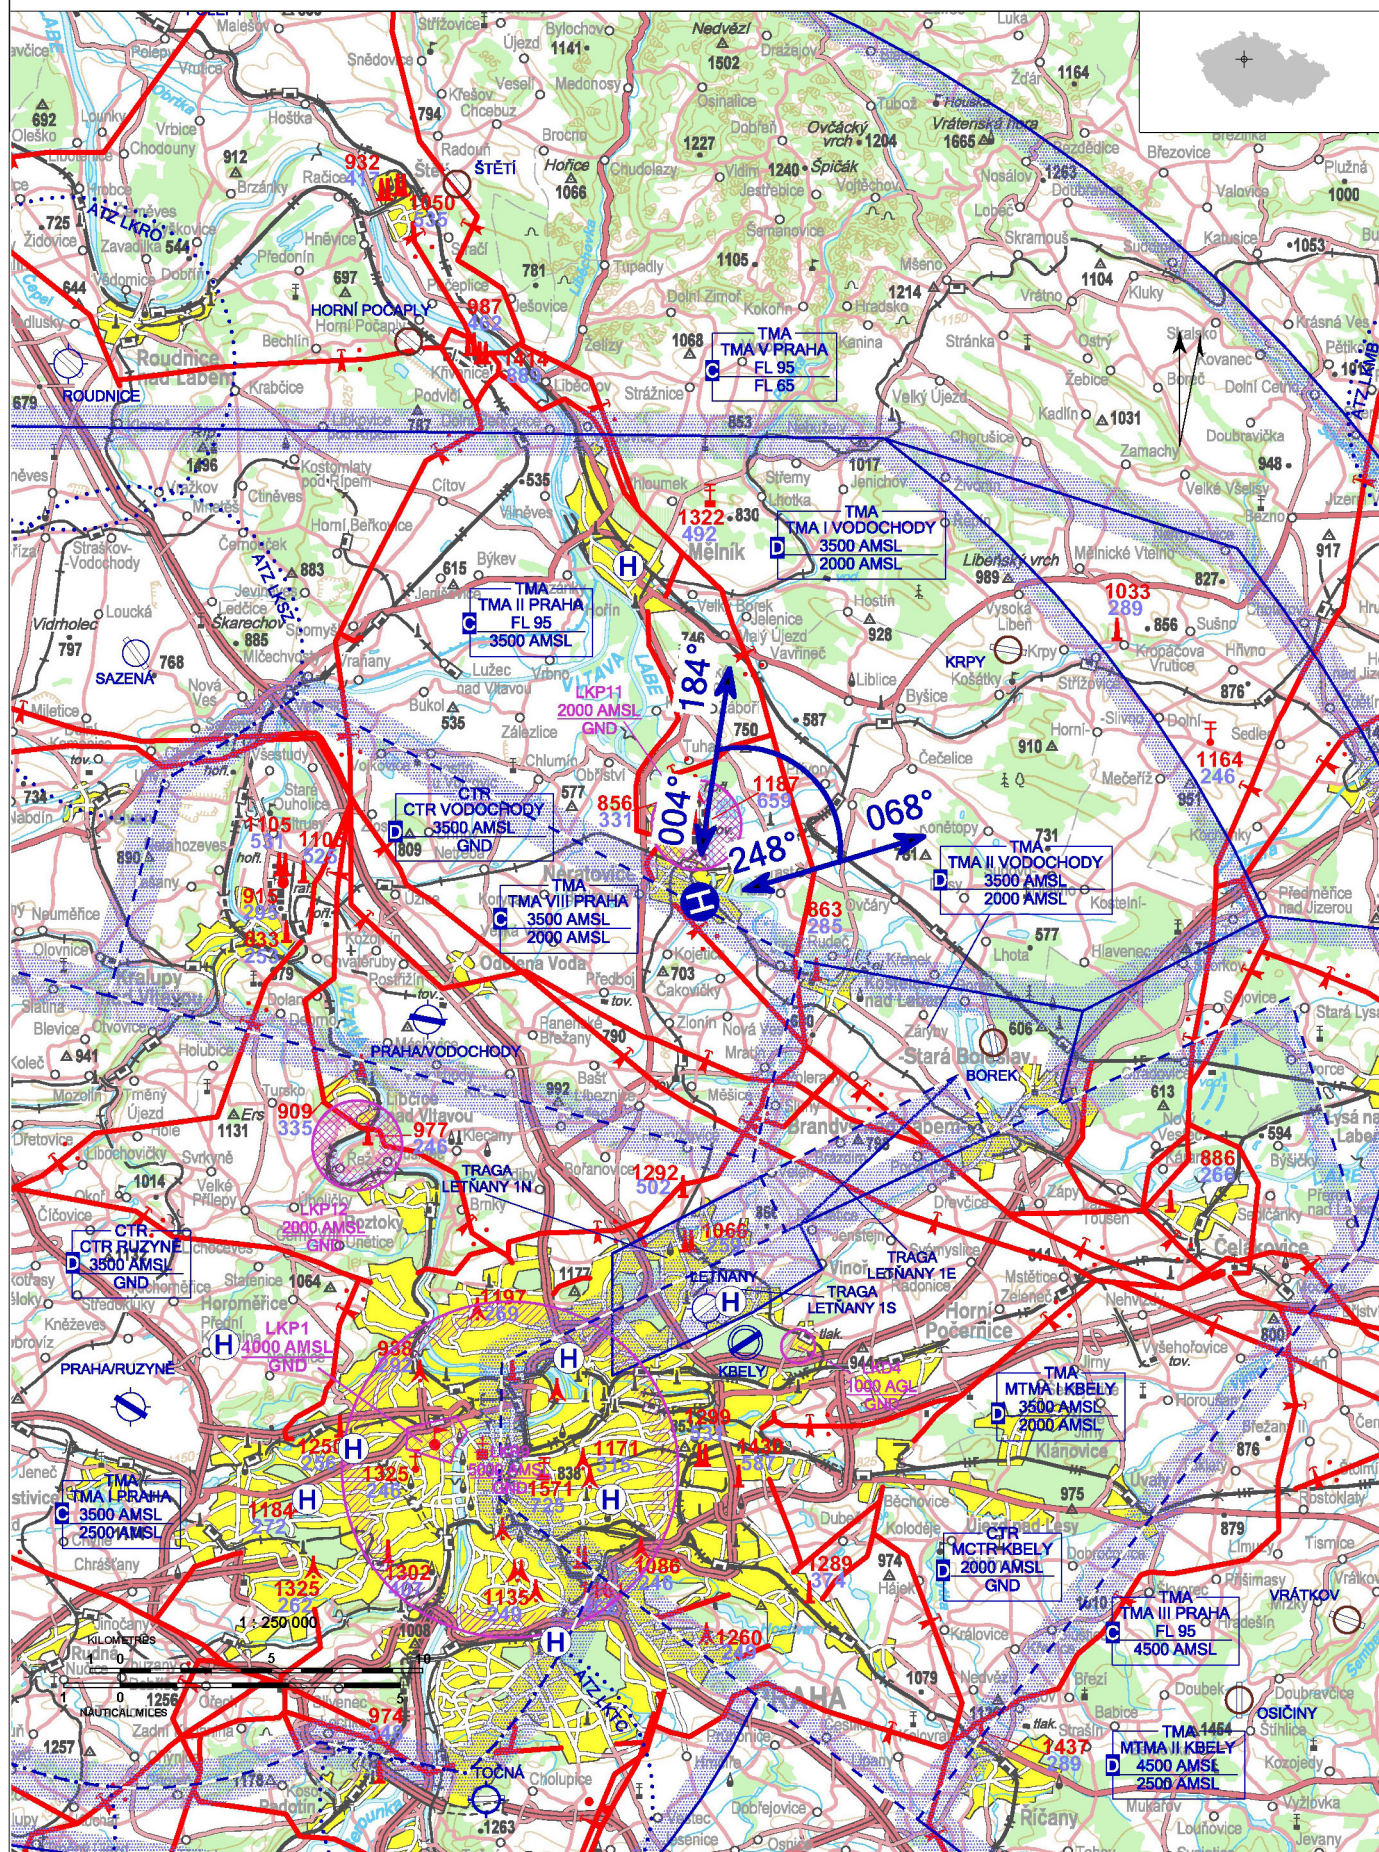

! Only HEMS flights allowed.

LKNR - Neratovice

surface-level HEMS heliport value „D“ - 17 m FATO – square 26 x 26 m, grass SA – square 44 x 44 m, grass TLOF – square 10 x 10 m, bitumen, strength 3500 kg / 0,4 MPa			WDI (30 m ENE) FATO: perimeter markings FATO, designation markings TLOF: perimeter markings TLOF	
1	building	50 15 05,91 N 014 31 13,10 E	722 ft / 220 m	NIL
2	warehouse	50 15 07,81 N 014 31 15,50 E	594 ft / 181 m	NIL
3	tree	50 15 08,66 N 014 31 15,82 E	607 ft / 185 m	NIL
4	tree	50 15 08,53 N 014 31 16,55 E	587 ft / 179 m	NIL
5	tree	50 15 08,22 N 014 31 17,81 E	620 ft / 189 m	NIL
6	tree	50 15 09,29 N 014 31 18,84 E	597 ft / 182 m	NIL



Underlying data © ČÚZK

	Approach:	Take-offs:
VFR day	from 004° to 248° NIL	from 068° to 184° NIL
VFR night	NIL	NIL


HX
NIL
NIL
NIL
Rescue and fire service: NIL

**Město Neratovice**
Kojetická 1028, 277 11 Neratovice

Lenka Hrodková (responsible person of operator) ☎ +420 315 650 328, lenka.hrodkova@neratovice.cz
PBX ☎ +420 315 682 741

LKPF - Písek

surface-level HEMS heliport value „D“ - 19 m FATO - circle diameter 28,3 m, grass SA - circle diameter 38 m, grass TLOF - square 12 x 12 m, concrete, strength 6400 kg / 0,4 MPa		WDI (70 m ENE) FATO: perimeter marking FATO, recognition marking TLOF: perimeter marking TLOF	
1	tree	49 18 01,33 N 014 09 31,79 E	1286 ft / 392 m NIL
2	tree	49 18 01,22 N 014 09 31,42 E	1286 ft / 392 m NIL

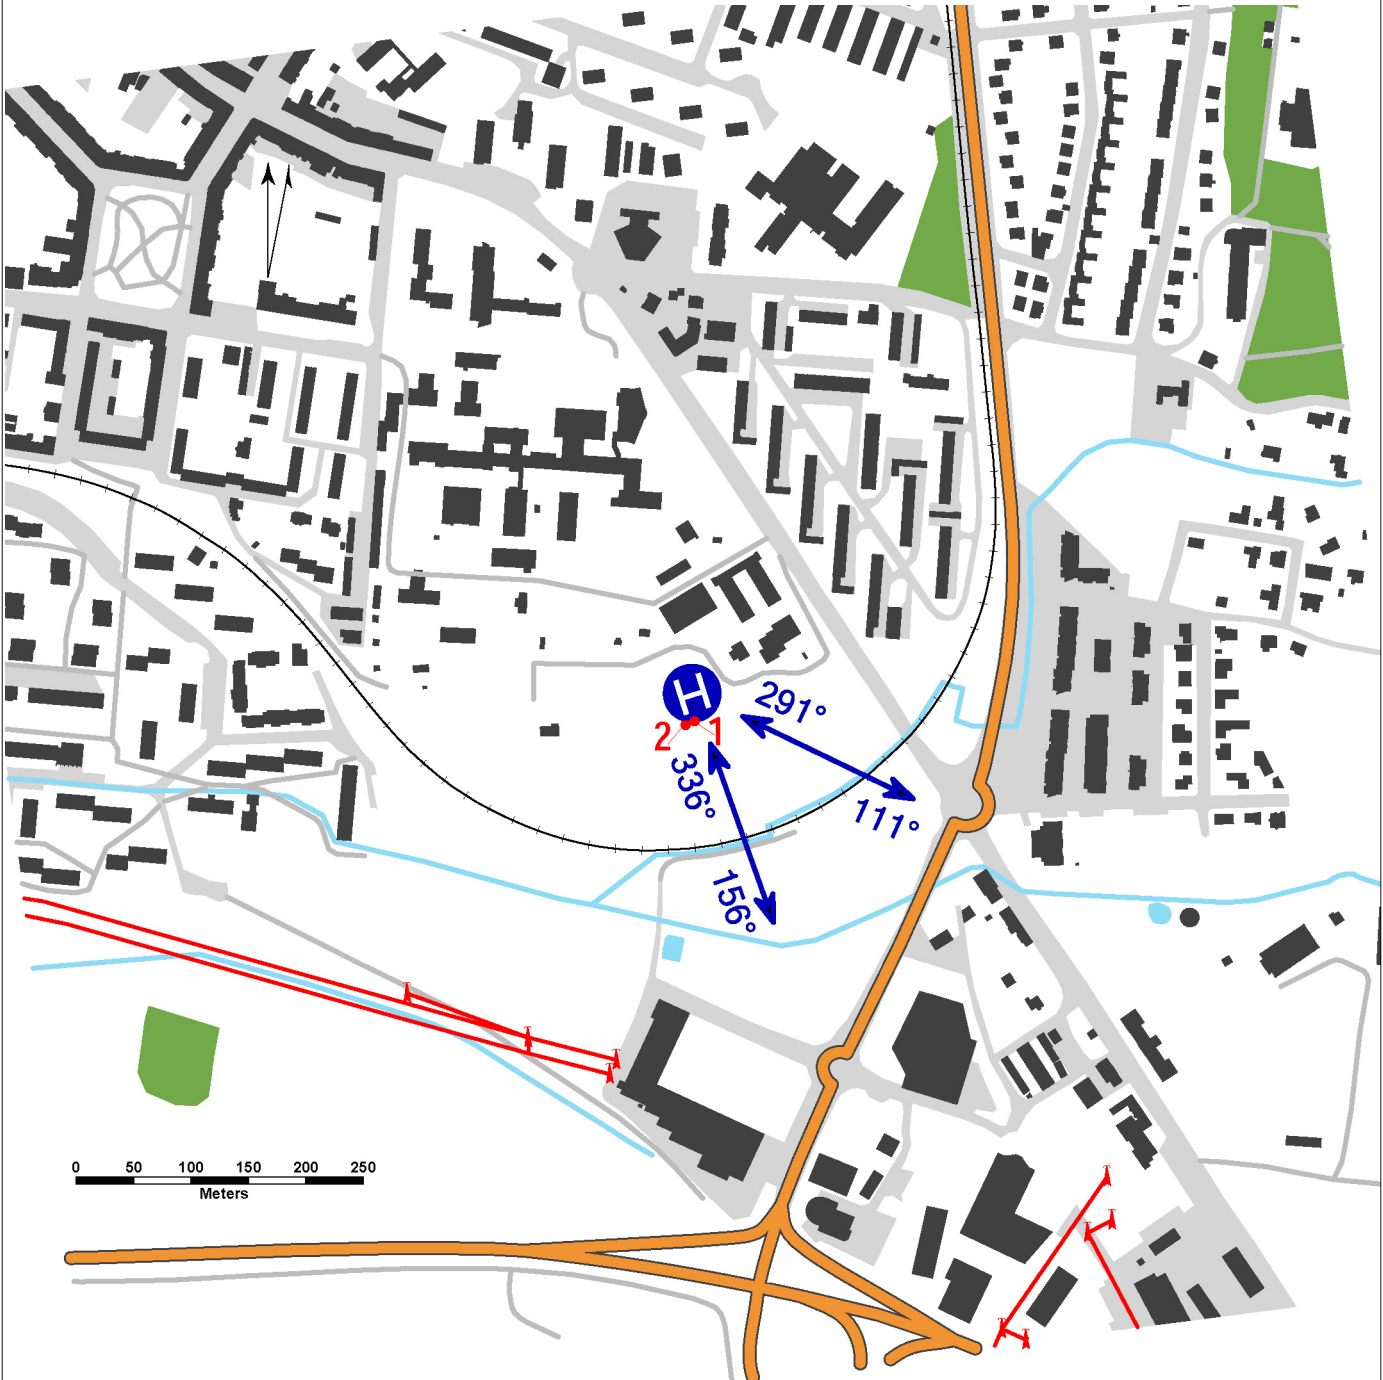

Underlying data © ČÚZK

	Approach:	Take-offs:
VFR day	291°, 336°	111°, 156°
VFR night	NIL	NIL



Nemocnice Písek, a.s.
Karla Čapka 589, Budějovické Předměstí,
397 01 Písek

Dušan Vašek (responsible person of the operator)
☎ +420 778 884 838, dvasek@nempisek.cz
Switchboard ☎ +420 382 772 111

 HX

 NIL

 NIL

 NIL

Rescue and fire service: NIL

LKPY - Praha 10 - Vinohrady

Private domestic heliport HEMS

VFR day/night


50 04 28,64 N, 014 28 55,28 E POS: 4,5 km ESE Praha city center ELEV: 781 ft / 238 m



- ! Only HEMS flights allowed.
 Heliport lighting system control is provided locally from the dispatching (telephone +420 267 162 237) or by remote radio control from the helicopter deck (by keying FREQ 135,460):
 3x within 5 seconds - intensity 10%
 5x within 5 seconds - intensity 30%
 7x within 5 seconds - intensity 100%
 All lights turn off automatically 15 minutes after the radio remote control command.

LKPY - Praha 10 - Vinohrady

surface-level HEMS heliport value „D“ - 19 m FATO – square 28,3 x 28,3 m, grass SA – square 37,7 x 37,7 m, grass TLOF – square 10 x 10 m, concrete, strength 6400 kg/0,5 MPa		WDI (30 m NW) FATO: perimeter markings/lighting FATO, designation markings TLOF: perimeter markings/lighting TLOF ALS: shortened, length 25 m heliport beacon		
1	tree	50 04 29,59 N 014 28 55,91 E	830 ft / 253 m	NIL
2	tree	50 04 29,57 N 014 28 56,33 E	820 ft / 250 m	NIL
3	tree	50 04 29,58 N 014 28 56,89 E	817 ft / 249 m	NIL

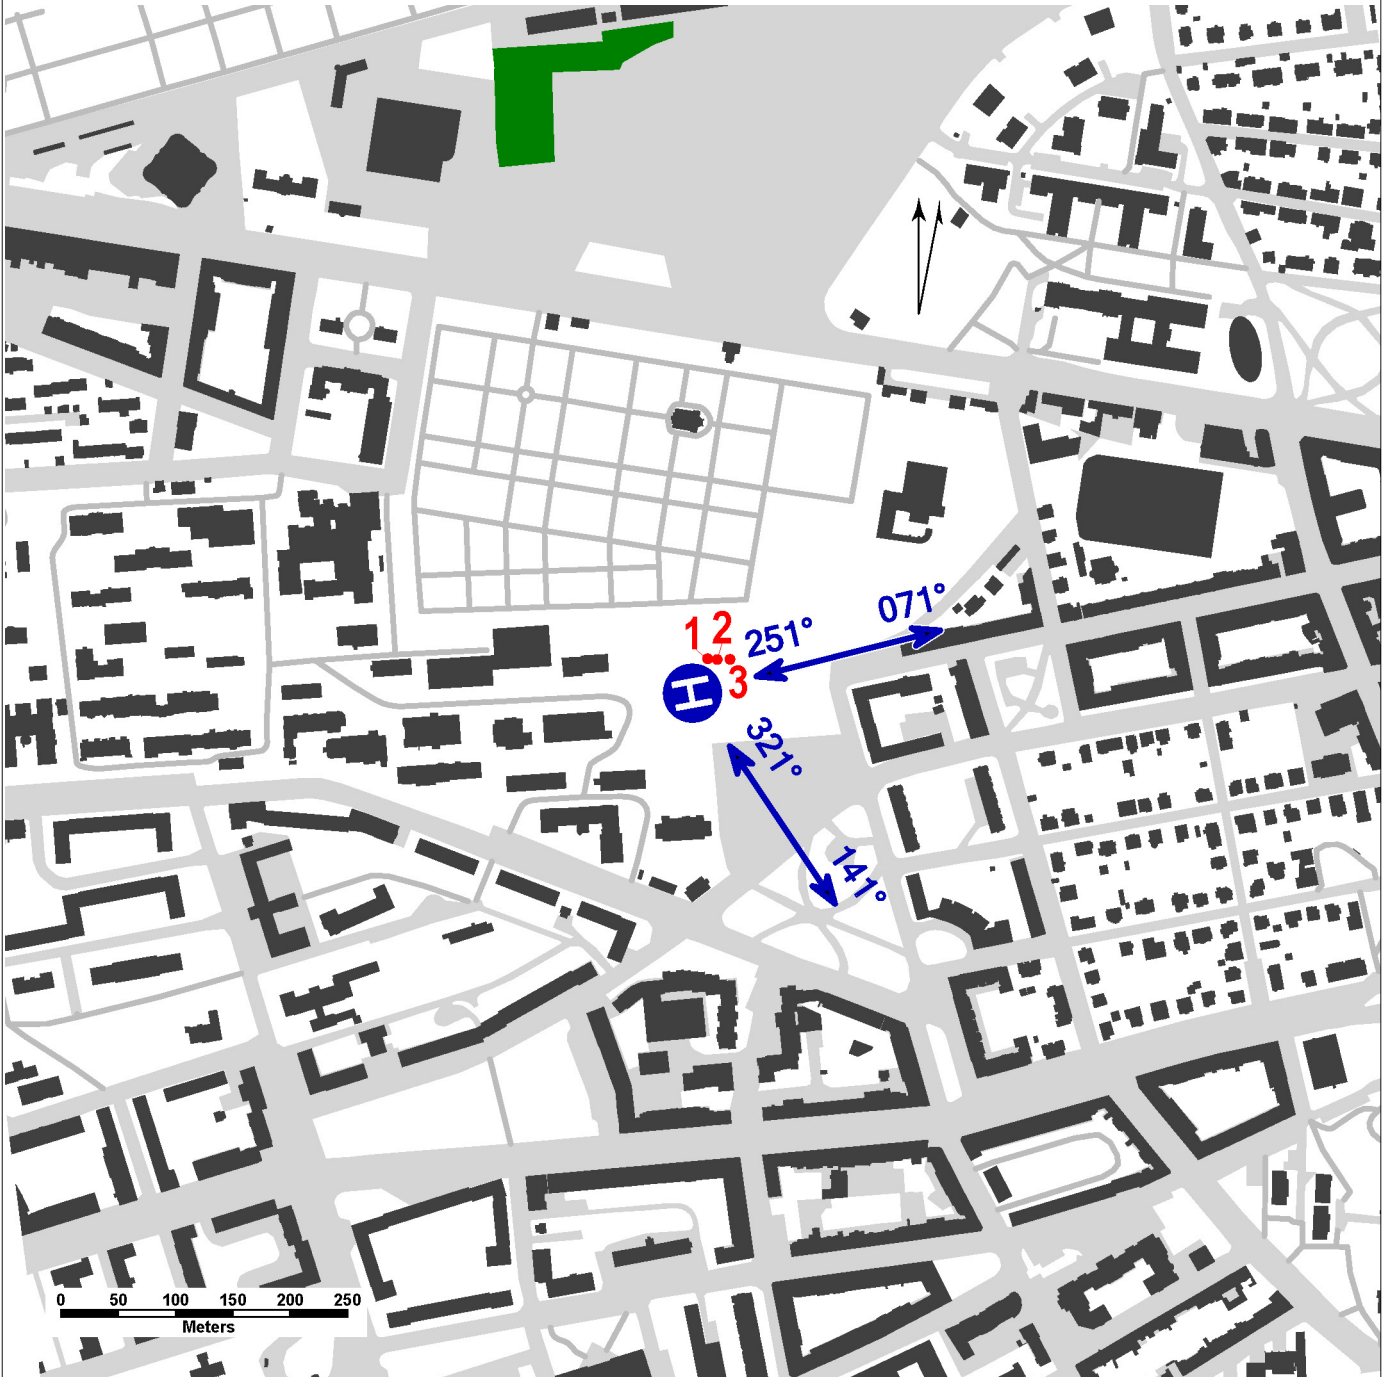

Underlying data © ČÚZK

	Approach:	Take-offs:
VFR day	251°, 321°	071°, 141°
VFR night	321°	141°

**Fakultní nemocnice Královské Vinohrady**
Šrobárova 1150/50, 100 00 Praha 10 - Vinohrady

Ing. Jan Ludvík MBA (responsible person of operator) ☎ +420 777 861 040, jan.ludvik@fnkv.cz
PBX ☎ +420 267 161 111
dispatching (lighting system control)
☎ +420 267 162 237

 HX

 NIL

 NIL

 NIL


Rescue and fire service: NIL

LKLK - Praha 19 - Kbely

Private domestic heliport

VFR day

50 08 00,96 N, 014 32 12,11 E POS: 9,7 km NE Prague city center ELEV: 908 ft / 277 m

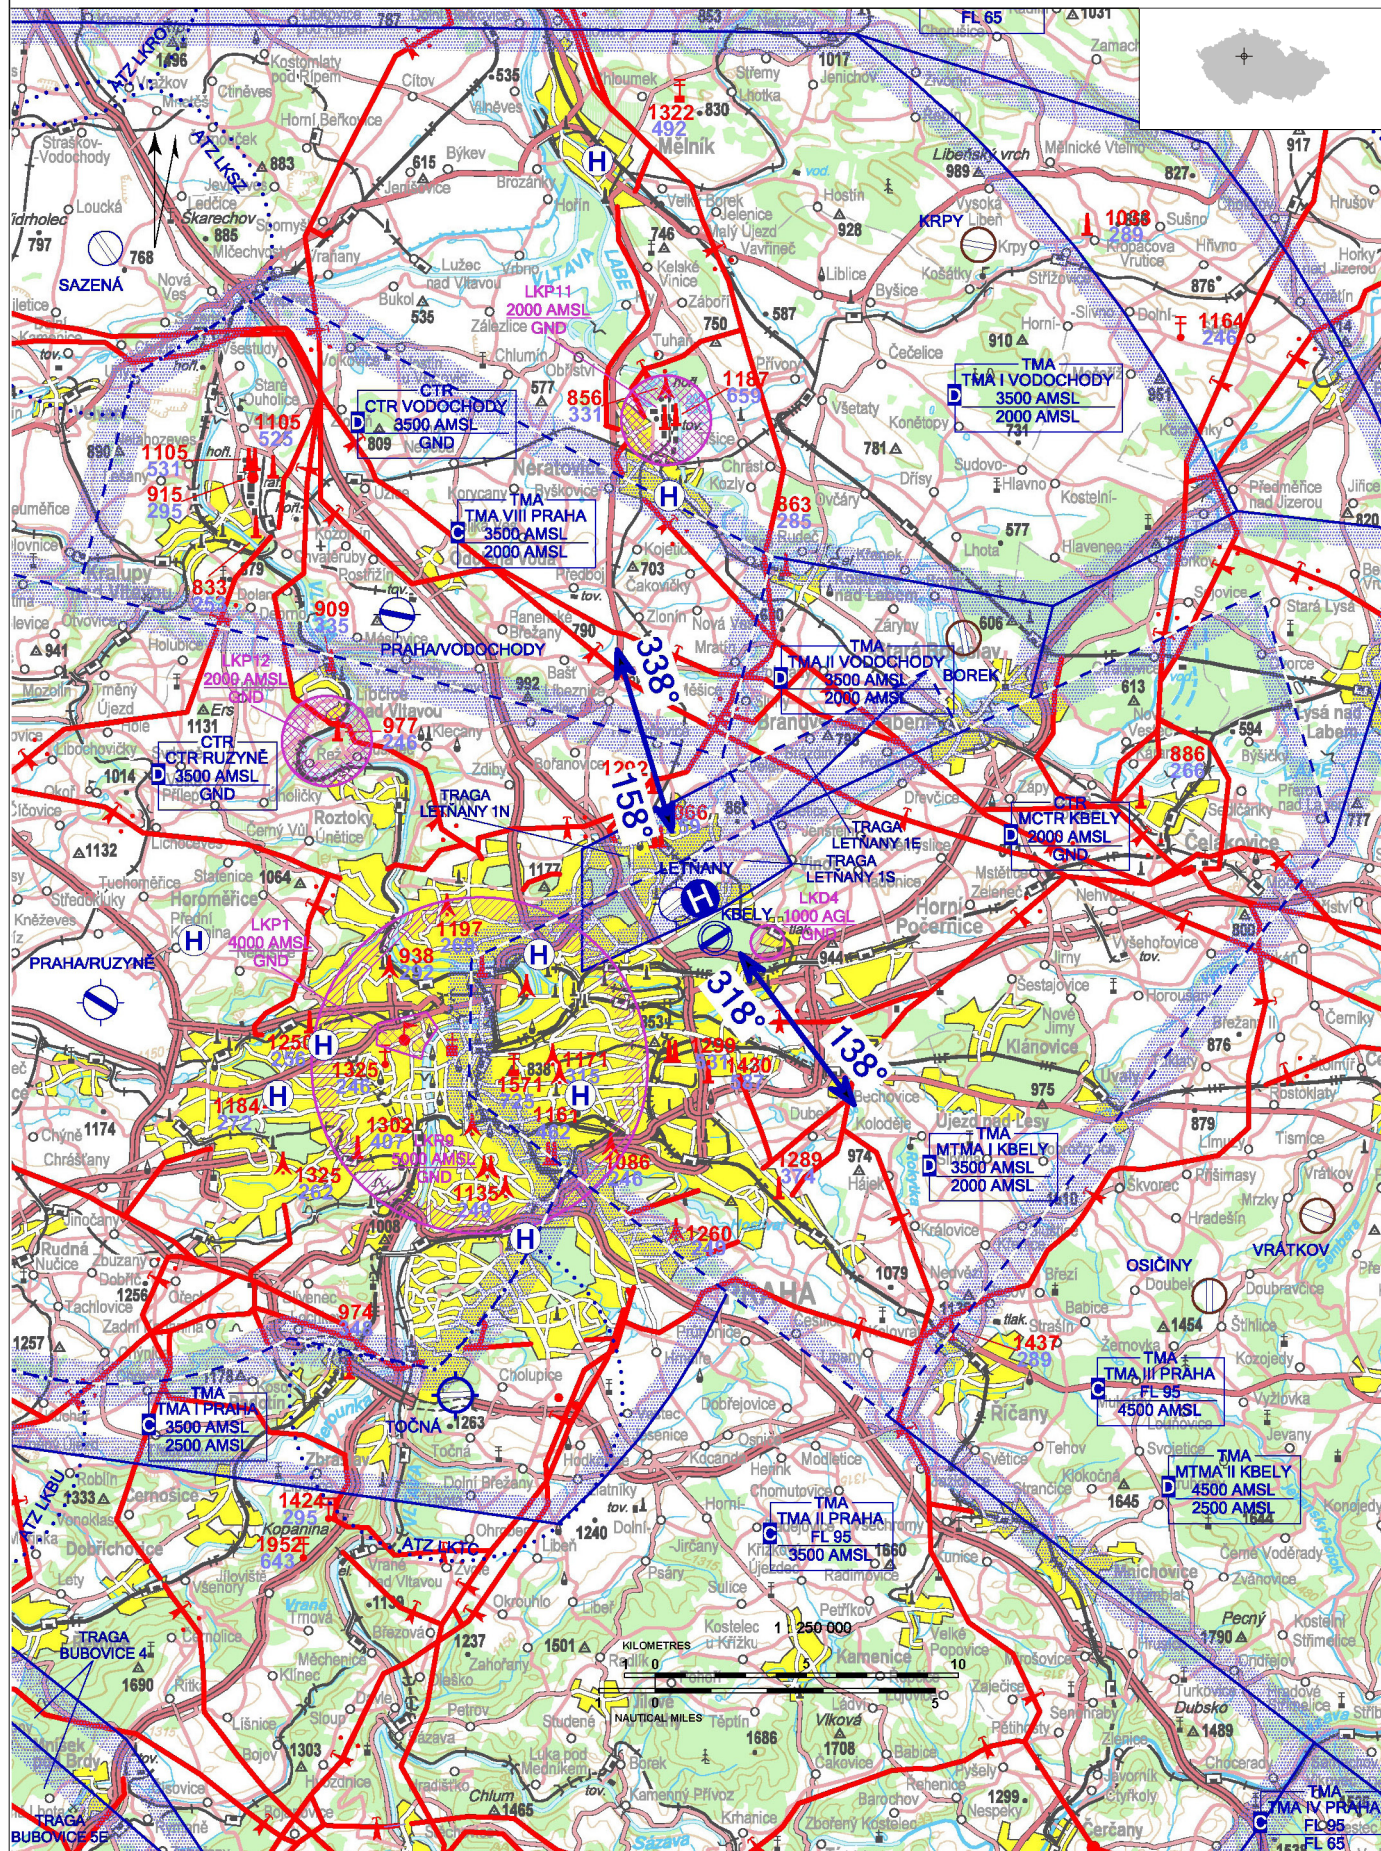

! Only HEMS flights and flight for LOM PRAHA, a.s. permitted.

LKLK - Praha 19 - Kbely

surface-level heliport
value „D“ - 25 m
FATO – circle diameter 38 m, concrete
SA – circle diameter 51 m, grass
TLOF – circle diameter 21 m, concrete, strength 13000 kg / 0,4 MPa

WDI (35 m E)
FATO: perimeter marking, designation marking
TLOF: touch down and perimeter marking



Underlying data © ČÚZK

	Approach:	Take-offs:
VFR day	158°, 318°	338°, 138°
VFR night	NIL	NIL

HX
NIL
NIL
O/R
Rescue and fire service: NIL

LOM PRAHA s.p.
Tiskařská 270/8, Malešice, 108 00 Praha 10
Ing. Monika Vaculíková (responsible person of the operator) ☎ +420 702 209 592, monika.vaculikova@lompraha.cz

LKPK - Praha 4 - Krč

Private domestic heliport HEMS

VFR day

50 01 54,95 N, 014 27 25,39 E POS: 7 km SSE Praha city center ELEV: 755 ft / 230 m



Only HEMS flights allowed.

LKPK - Praha 4 - Krč

surface-level HEMS heliport value „D“ - 17 m (limitedly 19 m) FATO – circle diameter 26 m, grass SA – circle diameter 44 m, grass TLOF – circle diameter 10 m, puzzle pavement platform, strength 5400 kg / 0,4 MPa (limitedly 6400 kg / 0,4 MPa)			WDI (40 m S) FATO: perimeter markings FATO, designation markings TLOF: perimeter markings TLOF	
1	tree	50 01 55,83 N 014 27 24,51 E	787 ft / 240 m	NIL
2	tree	50 01 55,69 N 014 27 25,22 E	784 ft / 239 m	NIL
3	tree	50 01 55,64 N 014 27 26,29 E	787 ft / 240 m	NIL
4	tree	50 01 55,51 N 014 27 26,49 E	802 ft / 245 m	NIL



Underlying data © ČÚZK

	Approach:	Take-offs:
VFR day	088°, 108°, 288°	108°, 268°, 288°
VFR night	NIL	NIL

HX
NIL
NIL
NIL
Rescue and fire service: NIL

Fakultní Thomayerova nemocnice
Videňská 800, 140 00 Praha 4 - Krč


Ivan Kolář (responsible person of operator)
☎ +420 603 209 201, ivan.kolar@ftn.cz
PBX ☎ +420 261 081 111
operational department ☎ +420 261 082 228

LKPH - Praha 5 - Motol

Private domestic heliport HEMS

VFR day

50 04 25,08 N, 014 20 32,60 E **POS:** 5,7 km WSW Praha city center **ELEV:** 1142 ft / 348 m

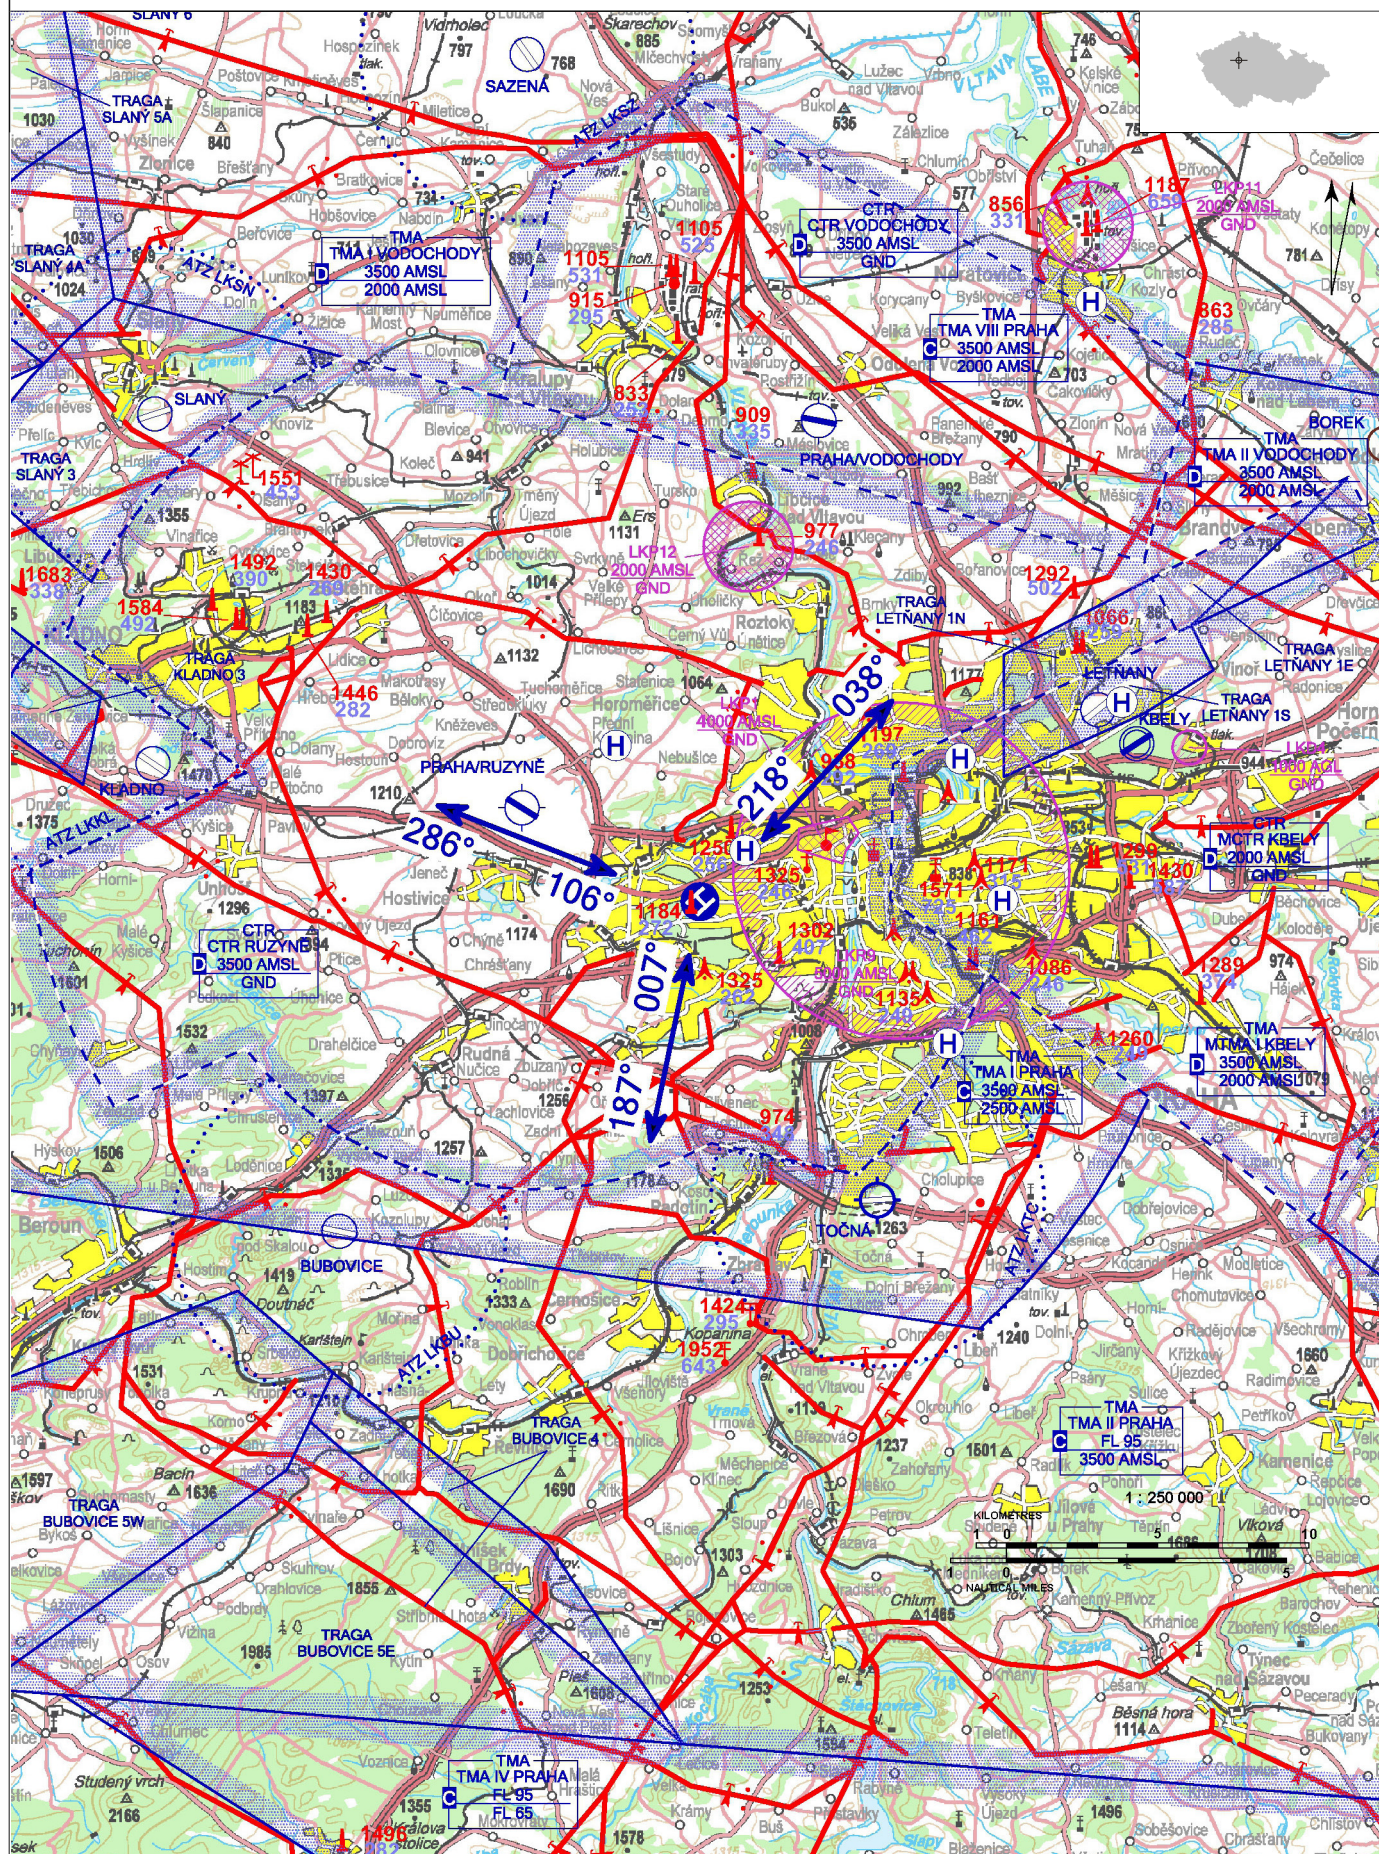

Only HEMS flights allowed.

LKPH - Praha 5 - Motol

elevated HEMS heliport
value „D“ - 13 m
FATO – circle diameter 19,5 m, concrete, strength
3500 kg / 0,4 MPa
SA – circle diameter 26 m
TLOF – circle diameter 19,5 m, concrete, strength
3500 kg / 0,4 MPa

WDI (30 m ESE)
FATO: designation markings
TLOF: perimeter markings TLOF



Underlying data © ČÚZK

	Approach:	Take-offs:
VFR day	007°, 106°, 218°	187°, 286°, 038°
VFR night	NIL	NIL

HX
NIL
NIL
NIL
Rescue and fire service: Cat H1

Fakultní nemocnice v Motole
V Úvalu 84/1, 150 00 Praha 5,
☎ +420 224 431 000

Emergency center ☎ +420 224 436 708
Ing. Milan Seidl (responsible person of operator)
☎ +420 602 149 512, milan.seidl@fnmotol.cz
PBX ☎ +420 224 431 000

LKPT - Praha 6 - Střešovice (MIL)

Military heliport HEMS

VFR day/night

50 05 19,91 N, 014 21 47,16 E POS: 4,4 km W Praha city center ELEV: 1202 ft / 366 m



Only HEMS flights allowed.
Descent gradient 1000 ft/1 NM.
Lighting system control is provided locally from the control room (phone: +420 973 203 001).

LKPT - Praha 6 - Střešovice (MIL)

elevated HEMS heliport
value „D” - 17 m (limitedly 19 m)
FATO – square 25,5 x 25,5 m, concrete, strength 12
000 kg / 0,55 MPa
SA – square 35,2 x 35,2 m
TLOF – square 25,5 x 25,5 m, concrete, strength 12
000 kg / 0,55 MPa

WDI (80 m W)
FATO: designation markings
TLOF: perimeter markings/lighting TLOF
A-PAPI: 9,3°
ALS: shortened, length 20 m
heliport beacon



Underlying data © ČÚZK

	Approach:	Take-offs:
VFR day	063° , 262°	082° , 243°
VFR night	262°	243°

- HX

NIL

NIL

NIL

Rescue and fire service: Cat H2

Ústřední vojenská nemocnice – Vojenská
fakultní nemocnice Praha
U vojenské nemocnice 1200/1, 169 02 Praha
6

Jana Buřičová (responsible person of operator)

+420 973 202 848, buricova.jana@uvn.cz

PBX +420 973 208 333

dispatching (lighting system control)

+420 973 203 001

Air Navigation Services
of the Czech Republic


VFR Manual - Czech Republic

LKPB - Praha 8 - Bulovka

Private domestic heliport HEMS

VFR day/night

50 06 58,47 N, 014 27 44,87 E POS: 4,6 km NE Praha city center ELEV: 845 ft / 258 m

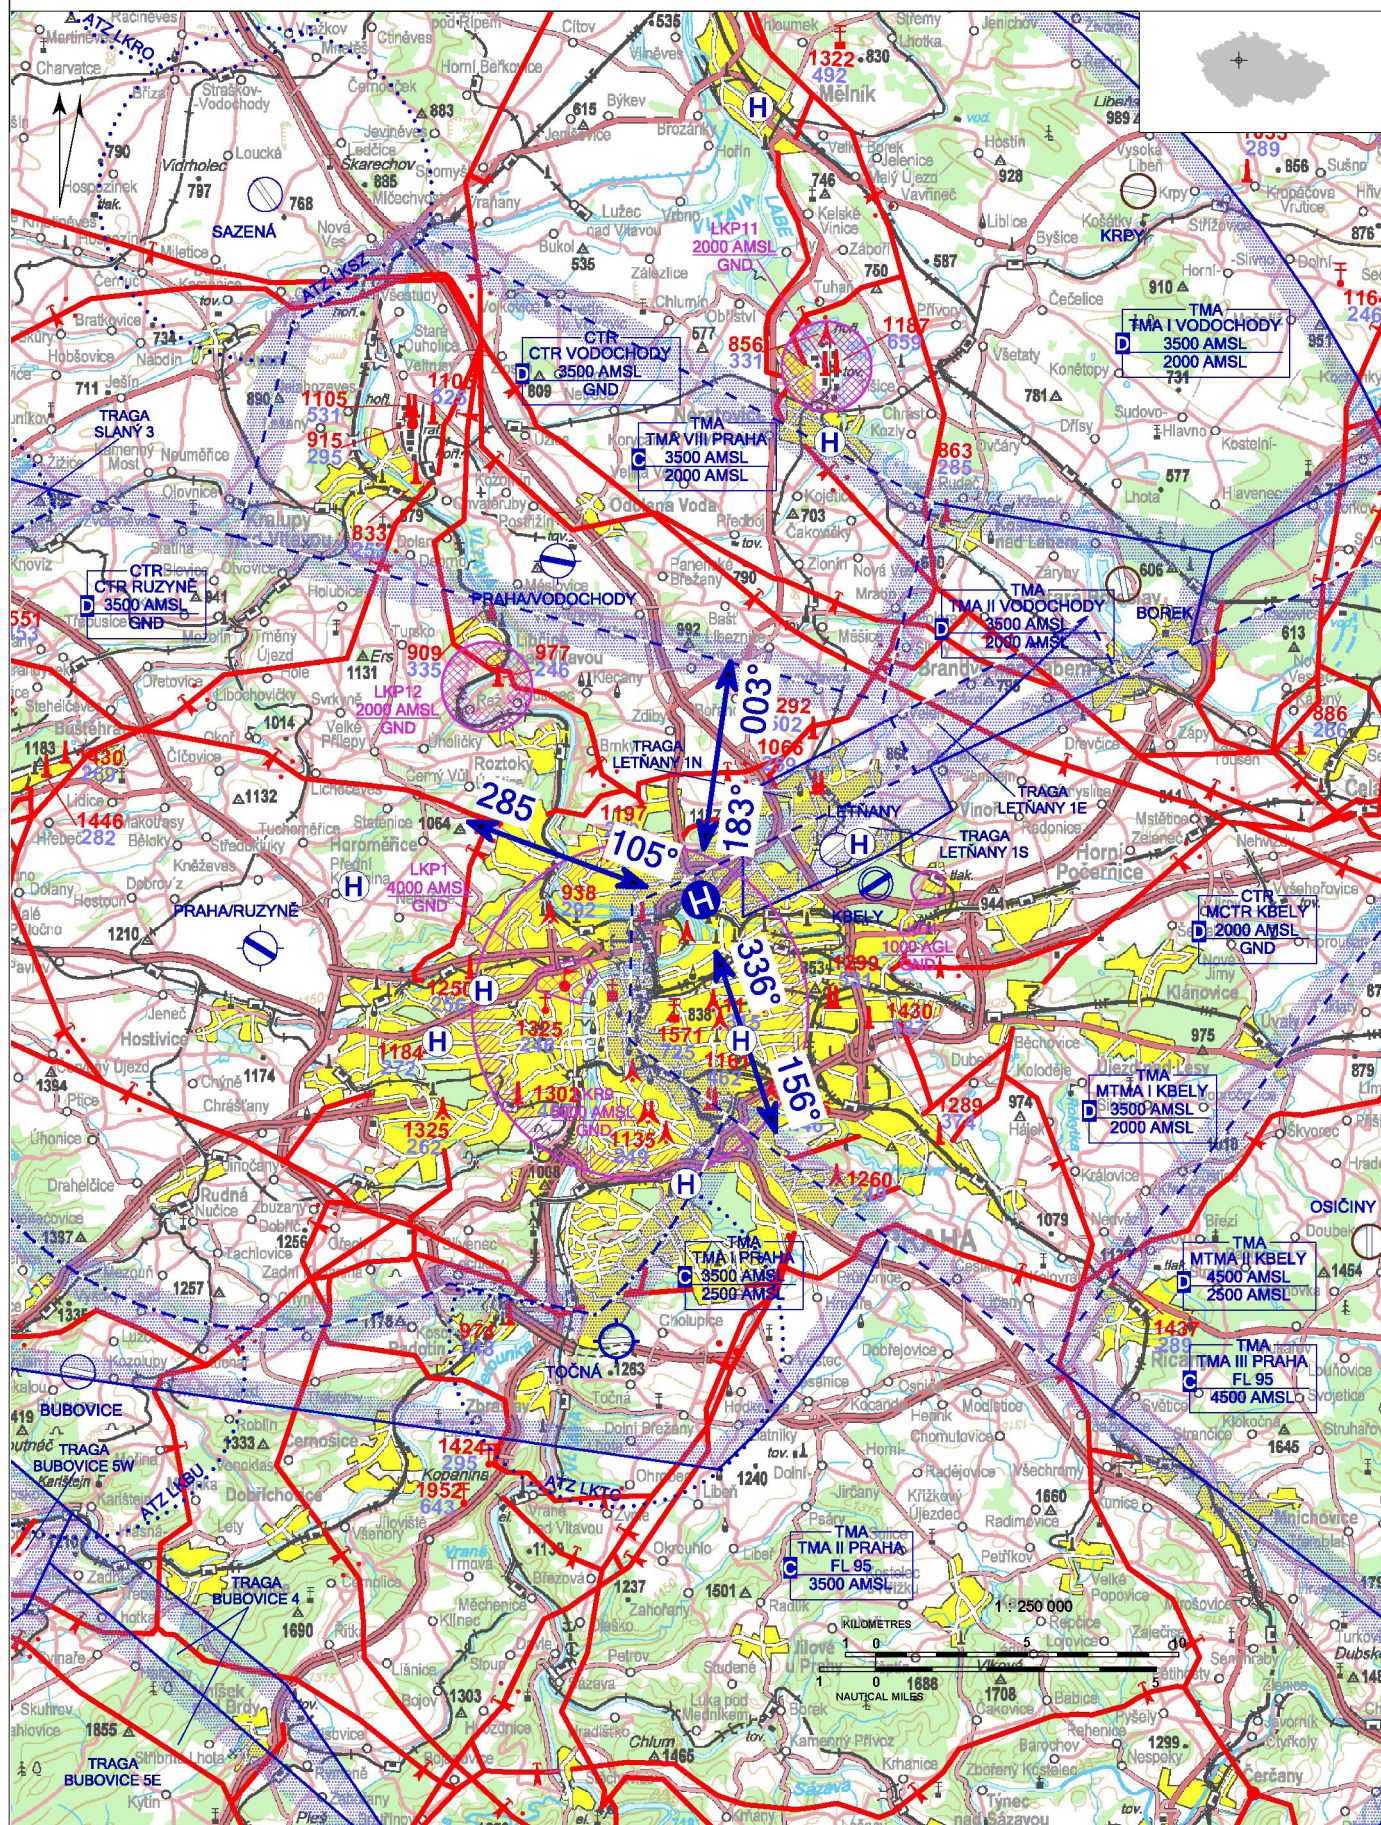


Only HEMS flights allowed.
Descent gradient 1000 ft/1 NM.
Lighting system control is provided locally from the control room (phone: +420 +420 266 082 947).

LKPB - Praha 8 - Bulovka

surface-level HEMS heliport
value „D“ - 19 m
FATO – circle diameter 29 m, grass
SA – circle diameter 44 m, grass
TLOF – square 14 x 14 m, puzzle pavement
platform, strength 6400 kg / 0,4 MPa

WDI (80 m ESE)
FATO: perimeter markings/lighting FATO,
designation markings
TLOF: perimeter markings/lighting TLOF
ALS: shortened, length 25 m
A-PAPI: 9,3°
heliport beacon

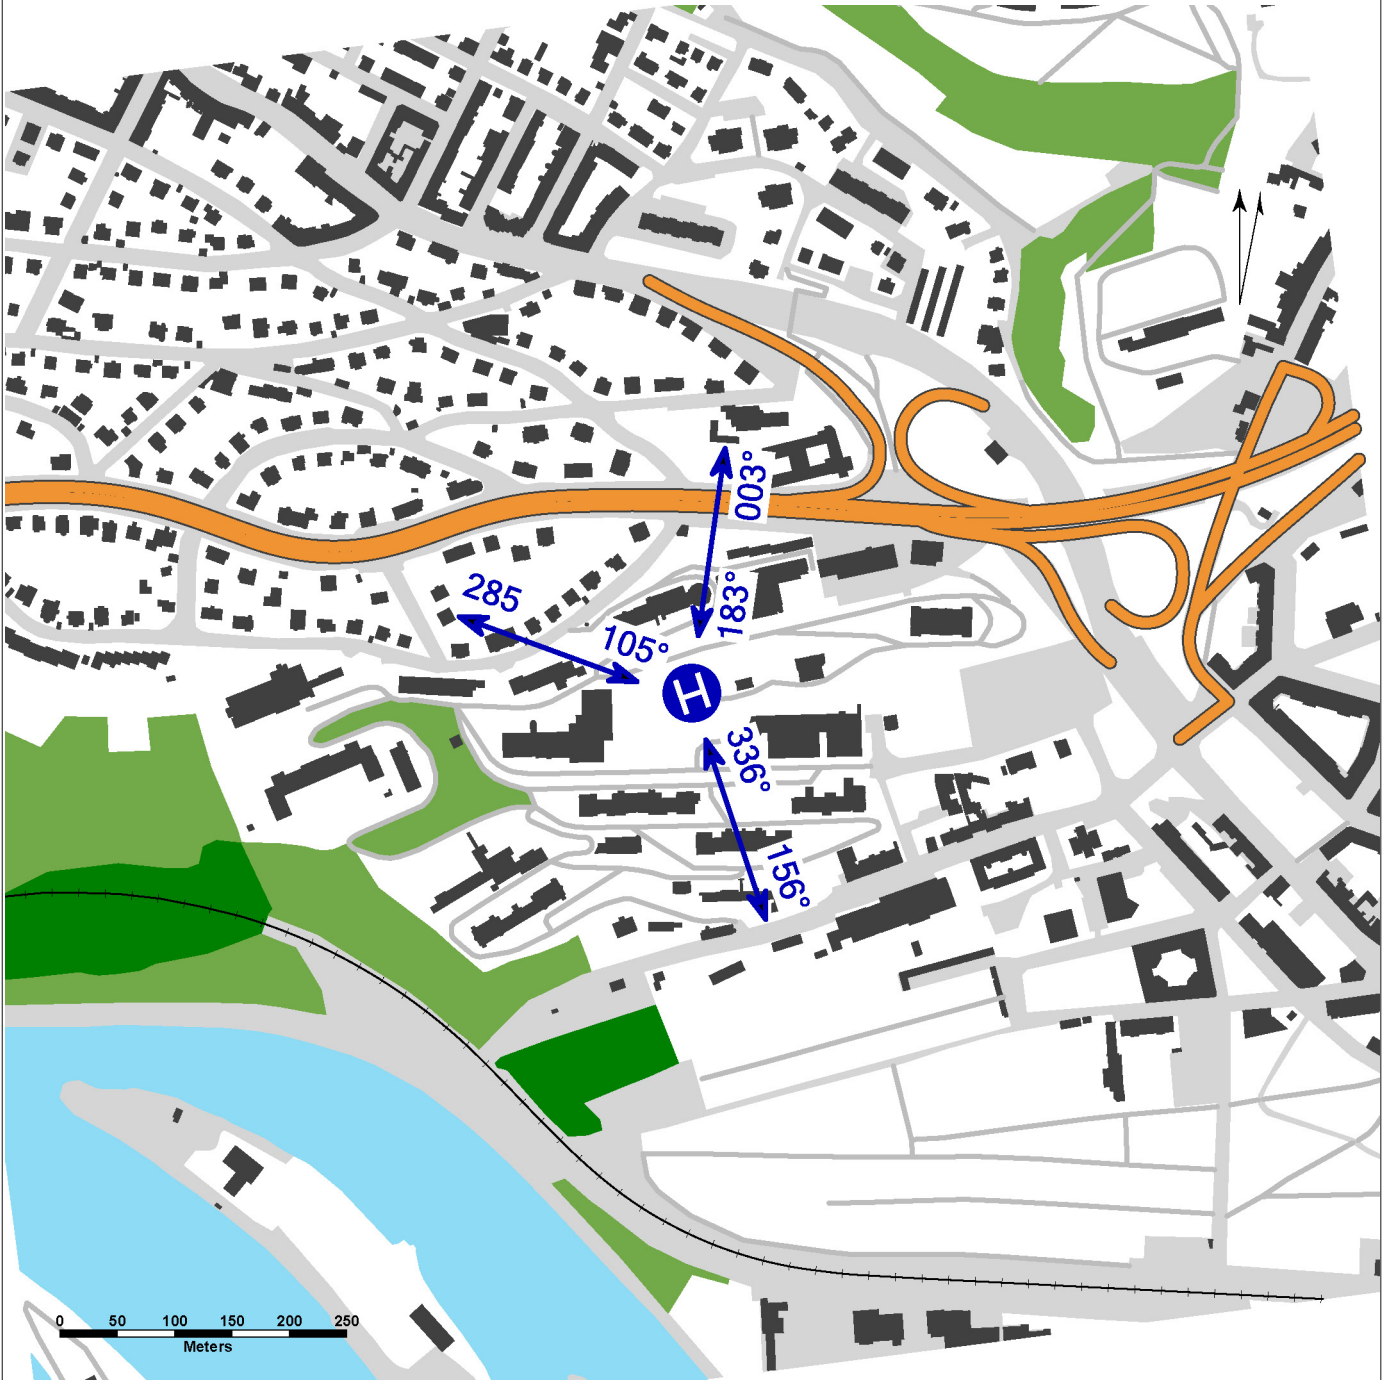

Underlying data © ČÚZK

	Approach:	Take-offs:
VFR day	105°, 183°, 336°	003°, 156°, 285°
VFR night	336°	156°, 285°

- HX
- NIL
- NIL
- NIL
- Rescue and fire service: NIL

Fakultní nemocnice Bulovka
Budínova 67/2, 180 00 Praha 8 - Libeň,
☎ +420 491 427 904


František Havlíček (responsible person
of operator) ☎ +420 603 480 841,
frantisek.havlicek@bulovka.cz
PBX ☎ +420 266 081 111
dispatching (lighting system control)
☎ +420 266 082 947

LKPP - Přední Kopanina

Private domestic heliport

VFR day


50 07 10,49 N, 014 18 10,77 E POS: 0,5 km NE Přední Kopanina city center ELEV: 1125 ft / 343 m

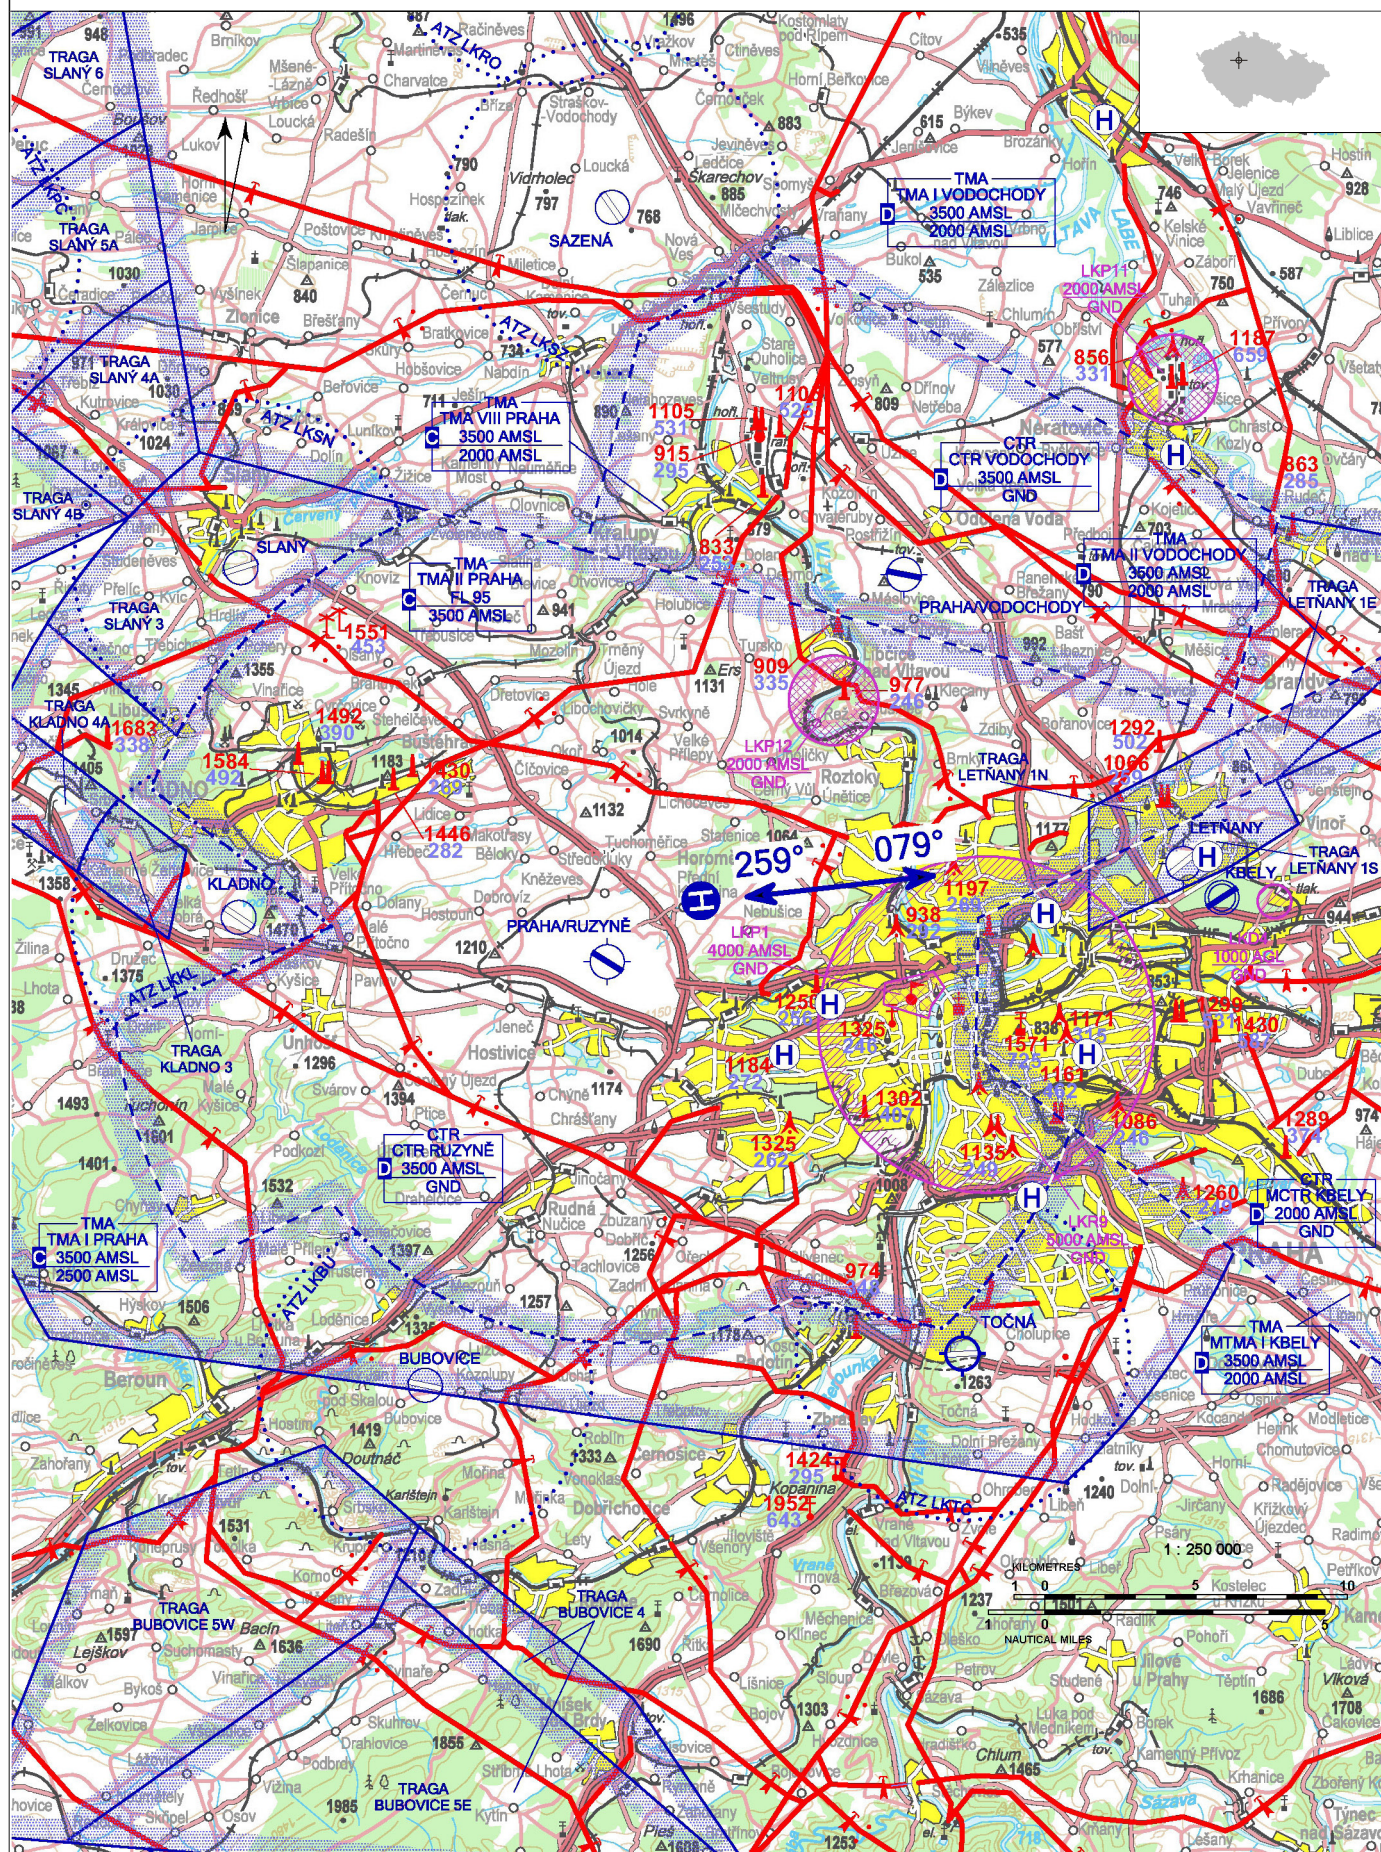

Use of the heliport only with the approval of its operator, O/R at least 24 h in advance.

LKPP - Přední Kopanina

surface-level heliport value „D” – 8 m (limitedly 12 m) FATO – circle diameter 12 m, asphalt, strength 3500 kg / 0,4 MPa SA – circle diameter 18 m, grass TLOF – circle diameter 12 m, asphalt, strength 3500 kg / 0,4 MPa			WDI (20 m SSW) FATO: designation marking TLOF: perimeter marking TLOF, marking TDPM	
1	WDI	50 07 09,83 N 014 18 10,39 E	1142 ft / 348 m	day marking

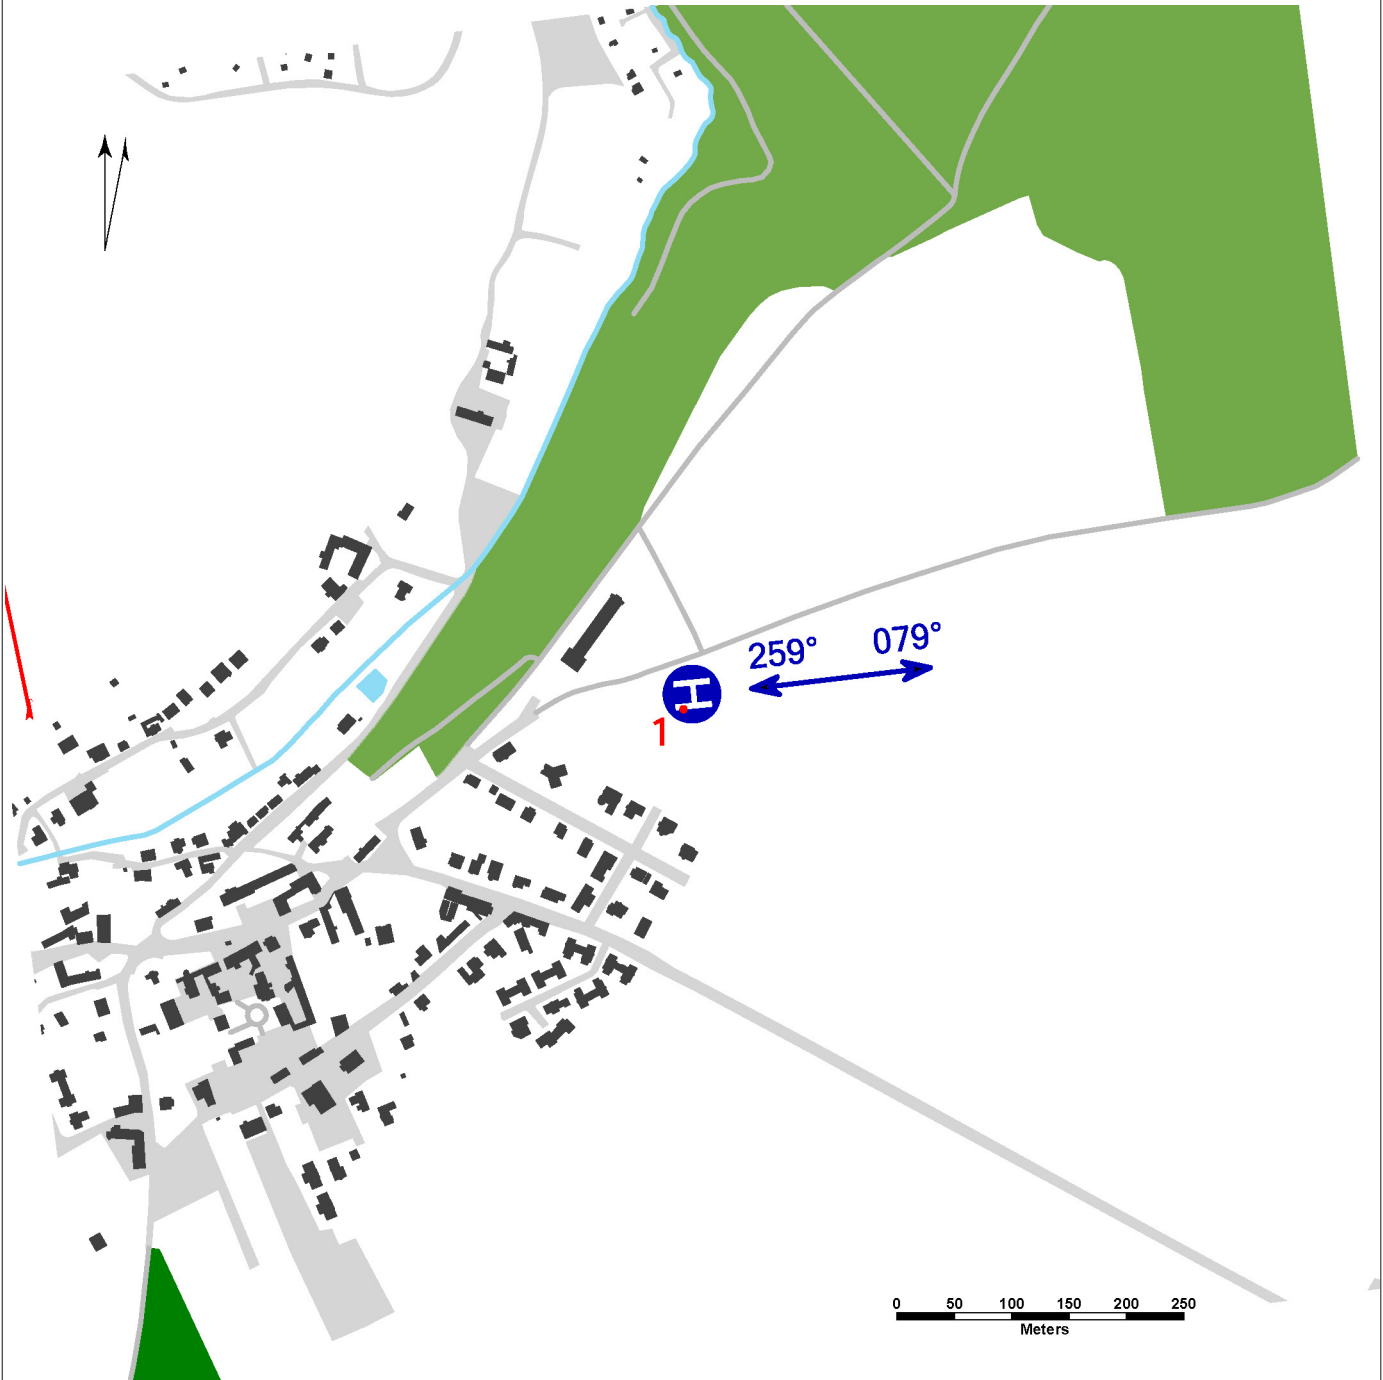

Underlying data © ČÚZK

	Approach:	Take-offs:
VFR day	259°	079°
VFR night	NIL	NIL

HX
NIL
NIL
NIL
Rescue and fire service: NIL

Pavel Dvořák
K Julianě 86, 164 00 Praha 6

Pavel Dvořák (responsible person of the operator)
 +420 602 223 708, pavel.d@volny.cz